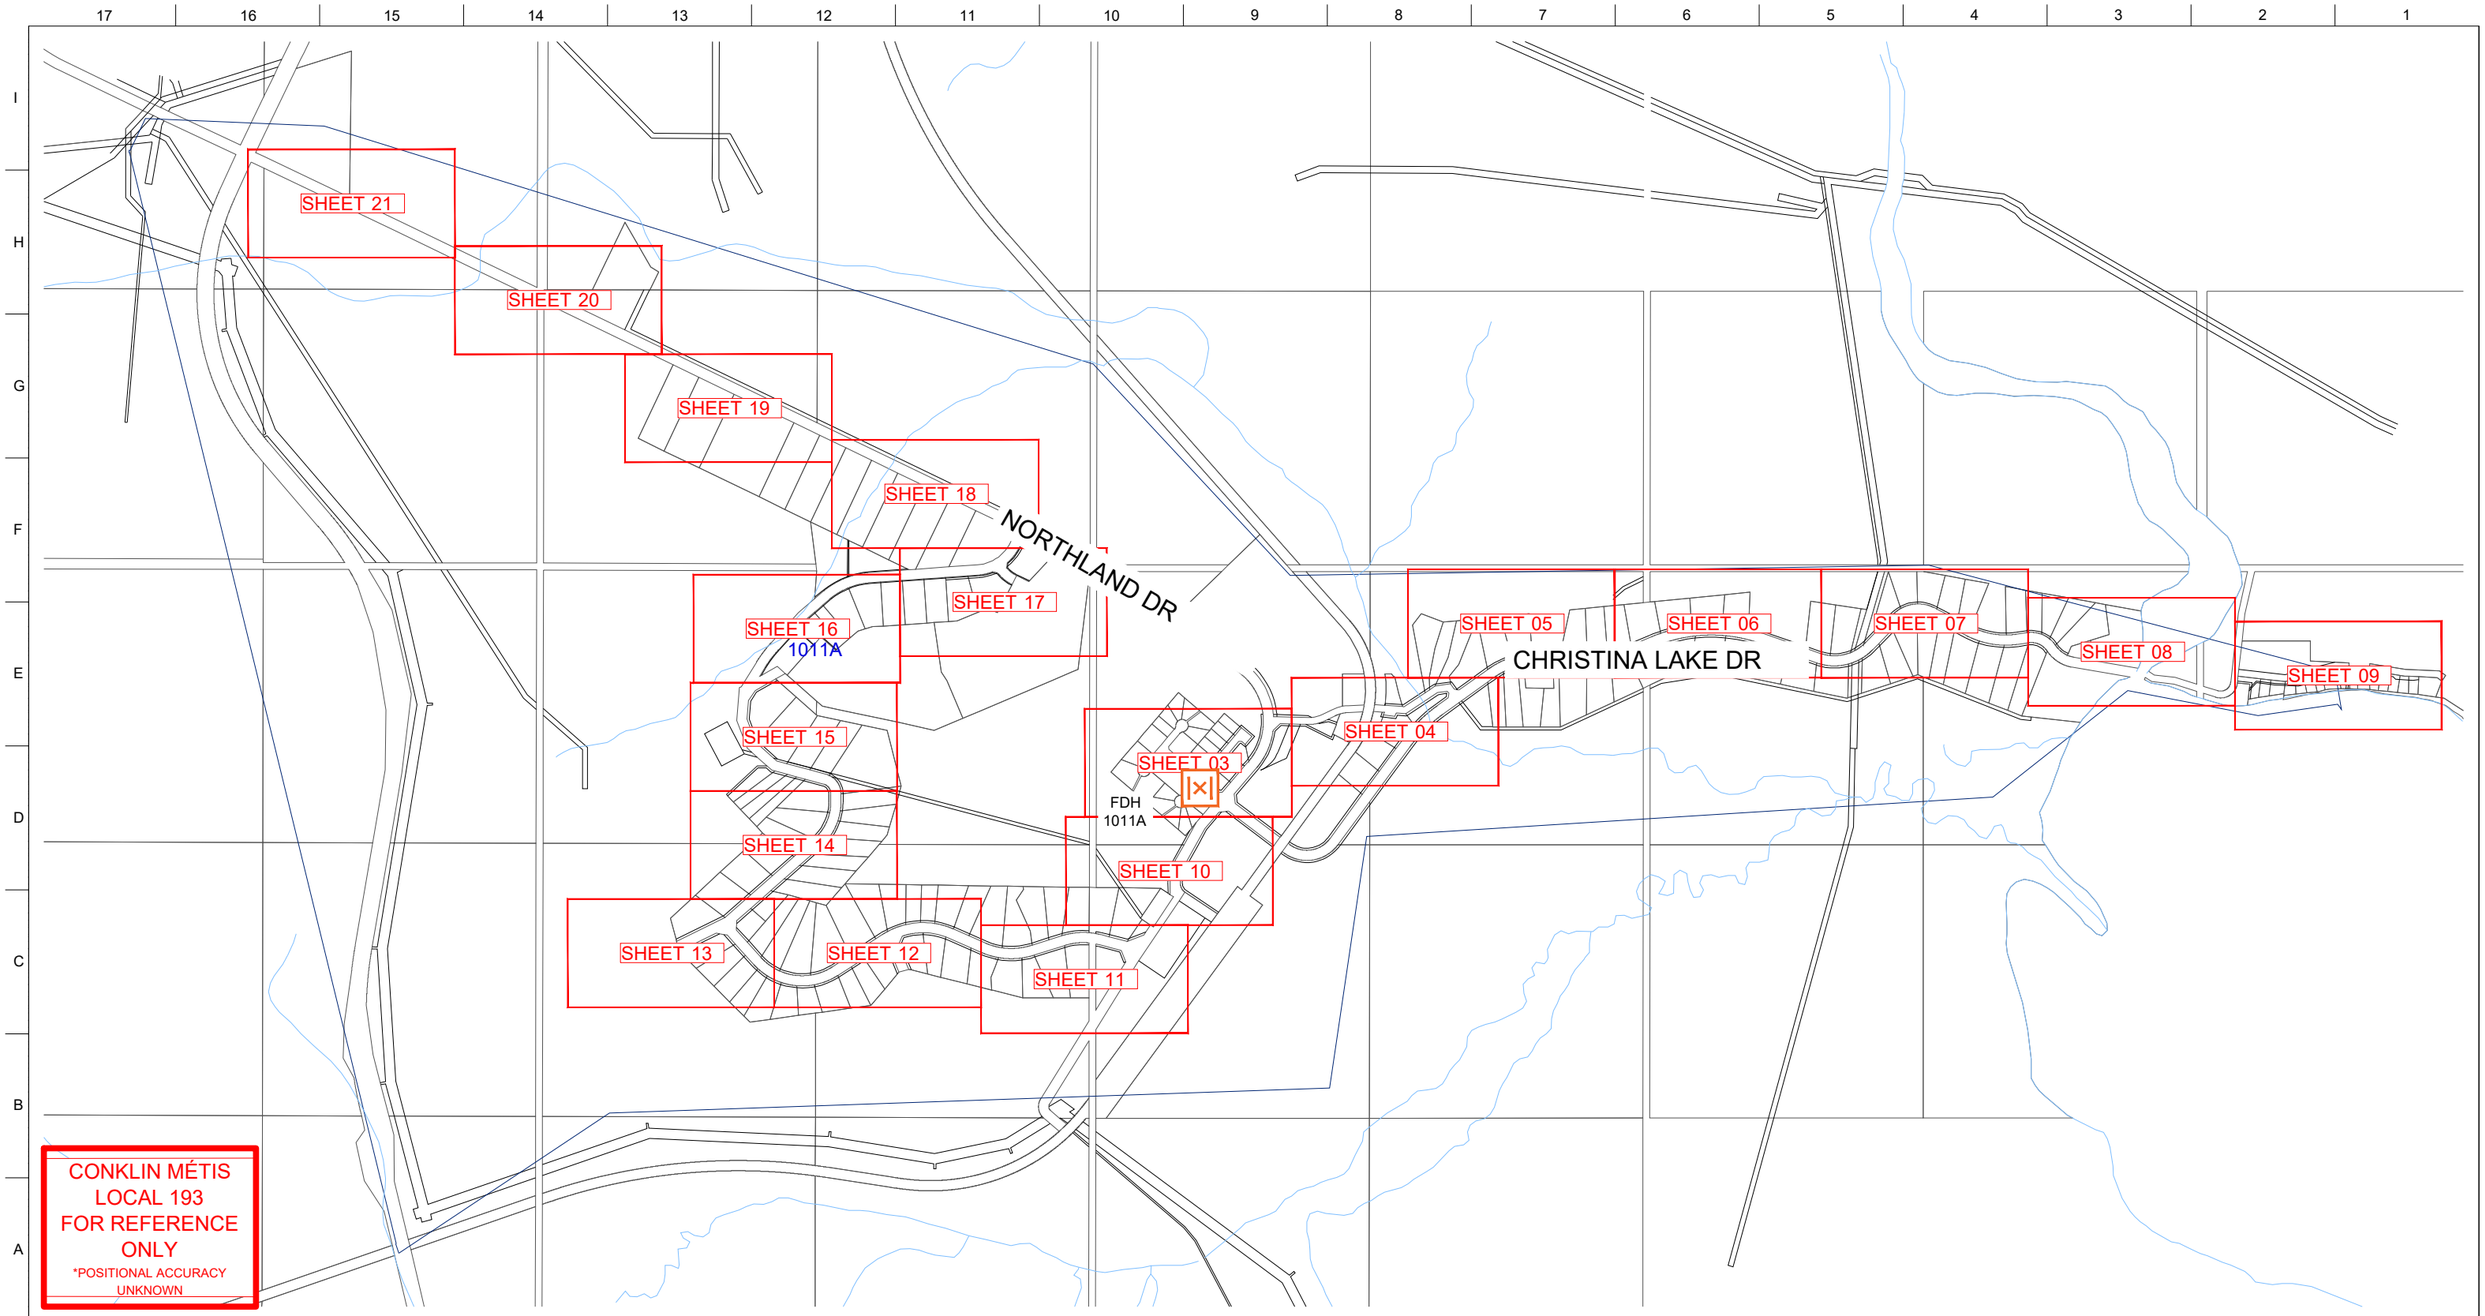

N

NOT TO SCALE

REFERENCE DRAWINGS			REVISIONS					
DRAWING No.	TITLE	REV	DATE	DESCRIPTION	DES	DFT	CHK	APP
2843470ULA	FDH PERMIT CNKL 1011A	A	2022-06-06	FOR APPROVAL	STN	STN	JC	JC
XXXXXXXC	FEEDER DRAWING CNKL FAXX							
2843470ULA1	UNDERGROUND PERMIT CNKL 1011A							

NOTE:
1. SEE STANDARD OPERATING PROCEDURE PROCEDURE DOCUMENT FOR ADDITIONAL INSTALLATION DETAILS
2. CONTRACTOR TO ENSURE ALL EXISTING UTILITIES ARE LOCATED PRIOR TO COMMENCING WORK

ALBERTA ONE CALL
CALL BEFORE YOU DIG
1-800-242-3447
CALL AT LEAST TWO FULL WORKING DAYS BEFORE YOU PLAN TO DIG
DIGSHAW
CALL 1.866.DIGSHAW OR VISIT DIGSHAW.CA BEFORE YOU DIG.

PREPARED FOR:
TELUS

PREPARED BY:
LEDCOR

PROJECT FALCON
FIBRE DESIGN
CNKL 1011A
WOOD BUFFALO, AB

NETWORK No	2843470FN	DATE	2022-06-06
SCALE NTS	DOCUMENT No. CNKL-1011A-2843470FN	SHEET 01 OF 21	REVISION A

DWG 11 x 17

THE WORKS ON THIS DRAWING SHALL AT ALL TIMES REMAIN THE PROPERTY OF TELUS. ALL CONSTRUCTION, INSTALLATION AND TESTING TO BE PERFORMED IN ACCORDANCE WITH RELEVANT TELUS OUTSIDE PLANT STANDARDS AND PRACTICES IN EFFECT ON DATE OF STATEMENT OF WORK OR AGREED TO THEREAFTER.

LEGEND

FDH 864F
XXXXA — PROPOSED FDH

C.O. — CENTRAL OFFICE

DISTRIBUTION CABLE (PROPOSED UNDERGROUND)

DISTRIBUTION CABLE (PROPOSED AERIAL)

DISTRIBUTION CABLE (EXISTING CONDUIT)

FIRST NATION LAND BOUNDARY

1 — BUSINESS FIBRE REQUIRED

2 — RESIDENTIAL FIBRE REQUIRED

6 — TOTAL PROVISIONED FIBRE

W — UTILITY POLE (WOOD)

W — UTILITY POLE (WOOD) - W/ EXISTING TELUS LATERAL

PROPOSED GRADE LEVEL BOX

PROPOSED PEDESTAL

CONSTRUCTION NOTES:

1. ALL WORKMANSHIP MUST BE IN ACCORDANCE WITH THE APPLICABLE EDITION OF THE TELUS OUTSIDE PLANT PRACTICE & STANDARDS (TOPPS)
2. ALL SEPARATIONS AND CLEARANCES TO MEET OR EXCEED CSA 22.3 No. 7 UNDERGROUND SYSTEMS (2020)
3. ALL RESTORATION TO BE IN ACCORDANCE WITH R.M. WOOD BUFFALO MUNICIPAL STANDARDS.

CONKLIN MÉTIS LOCAL 193
FOR REFERENCE ONLY
*POSITIONAL ACCURACY UNKNOWN

N

NOT TO SCALE

REFERENCE DRAWINGS			REVISIONS					
DRAWING No.	TITLE	REV	DATE	DESCRIPTION	DES	DFT	CHK	APP
2843470ULA	FDH PERMIT CNKL 1011A	A	2022-06-06	FOR APPROVAL	STN	STN	JC	JC
XXXXXXXC	FEEDER DRAWING CNKL FAXX							
2843470ULA1	UNDERGROUND PERMIT CNKL 1011A							

NOTE:
1. SEE STANDARD OPERATING PROCEDURE PROCEDURE DOCUMENT FOR ADDITIONAL INSTALLATION DETAILS
2. CONTRACTOR TO ENSURE ALL EXISTING UTILITIES ARE LOCATED PRIOR TO COMMENCING WORK

ALBERTA ONE CALL
CALL BEFORE YOU DIG
1-800-242-3447
CALL AT LEAST TWO FULL WORKING DAYS BEFORE YOU PLAN TO DIG
DIGSHAW
CALL 1.866.DIGSHAW OR VISIT DIGSHAW.CA BEFORE YOU DIG.

PREPARED FOR: TELUS

PREPARED BY: LEDCOR

PROJECT FALCON
FIBRE DESIGN
CNKL 1011A
WOOD BUFFALO, AB

NETWORK No	2843470FN	DATE	2022-06-06
SCALE NTS	DOCUMENT No. CNKL-1011A-2843470FN	SHEET 02 OF 21	REVISION A

DWG 11 x 17

THE WORKS ON THIS DRAWING SHALL AT ALL TIMES REMAIN THE PROPERTY OF TELUS. ALL CONSTRUCTION, INSTALLATION AND TESTING TO BE PERFORMED IN ACCORDANCE WITH RELEVANT TELUS OUTSIDE PLANT STANDARDS AND PRACTICES IN EFFECT ON DATE OF STATEMENT OF WORK OR AGREED TO THEREAFTER.

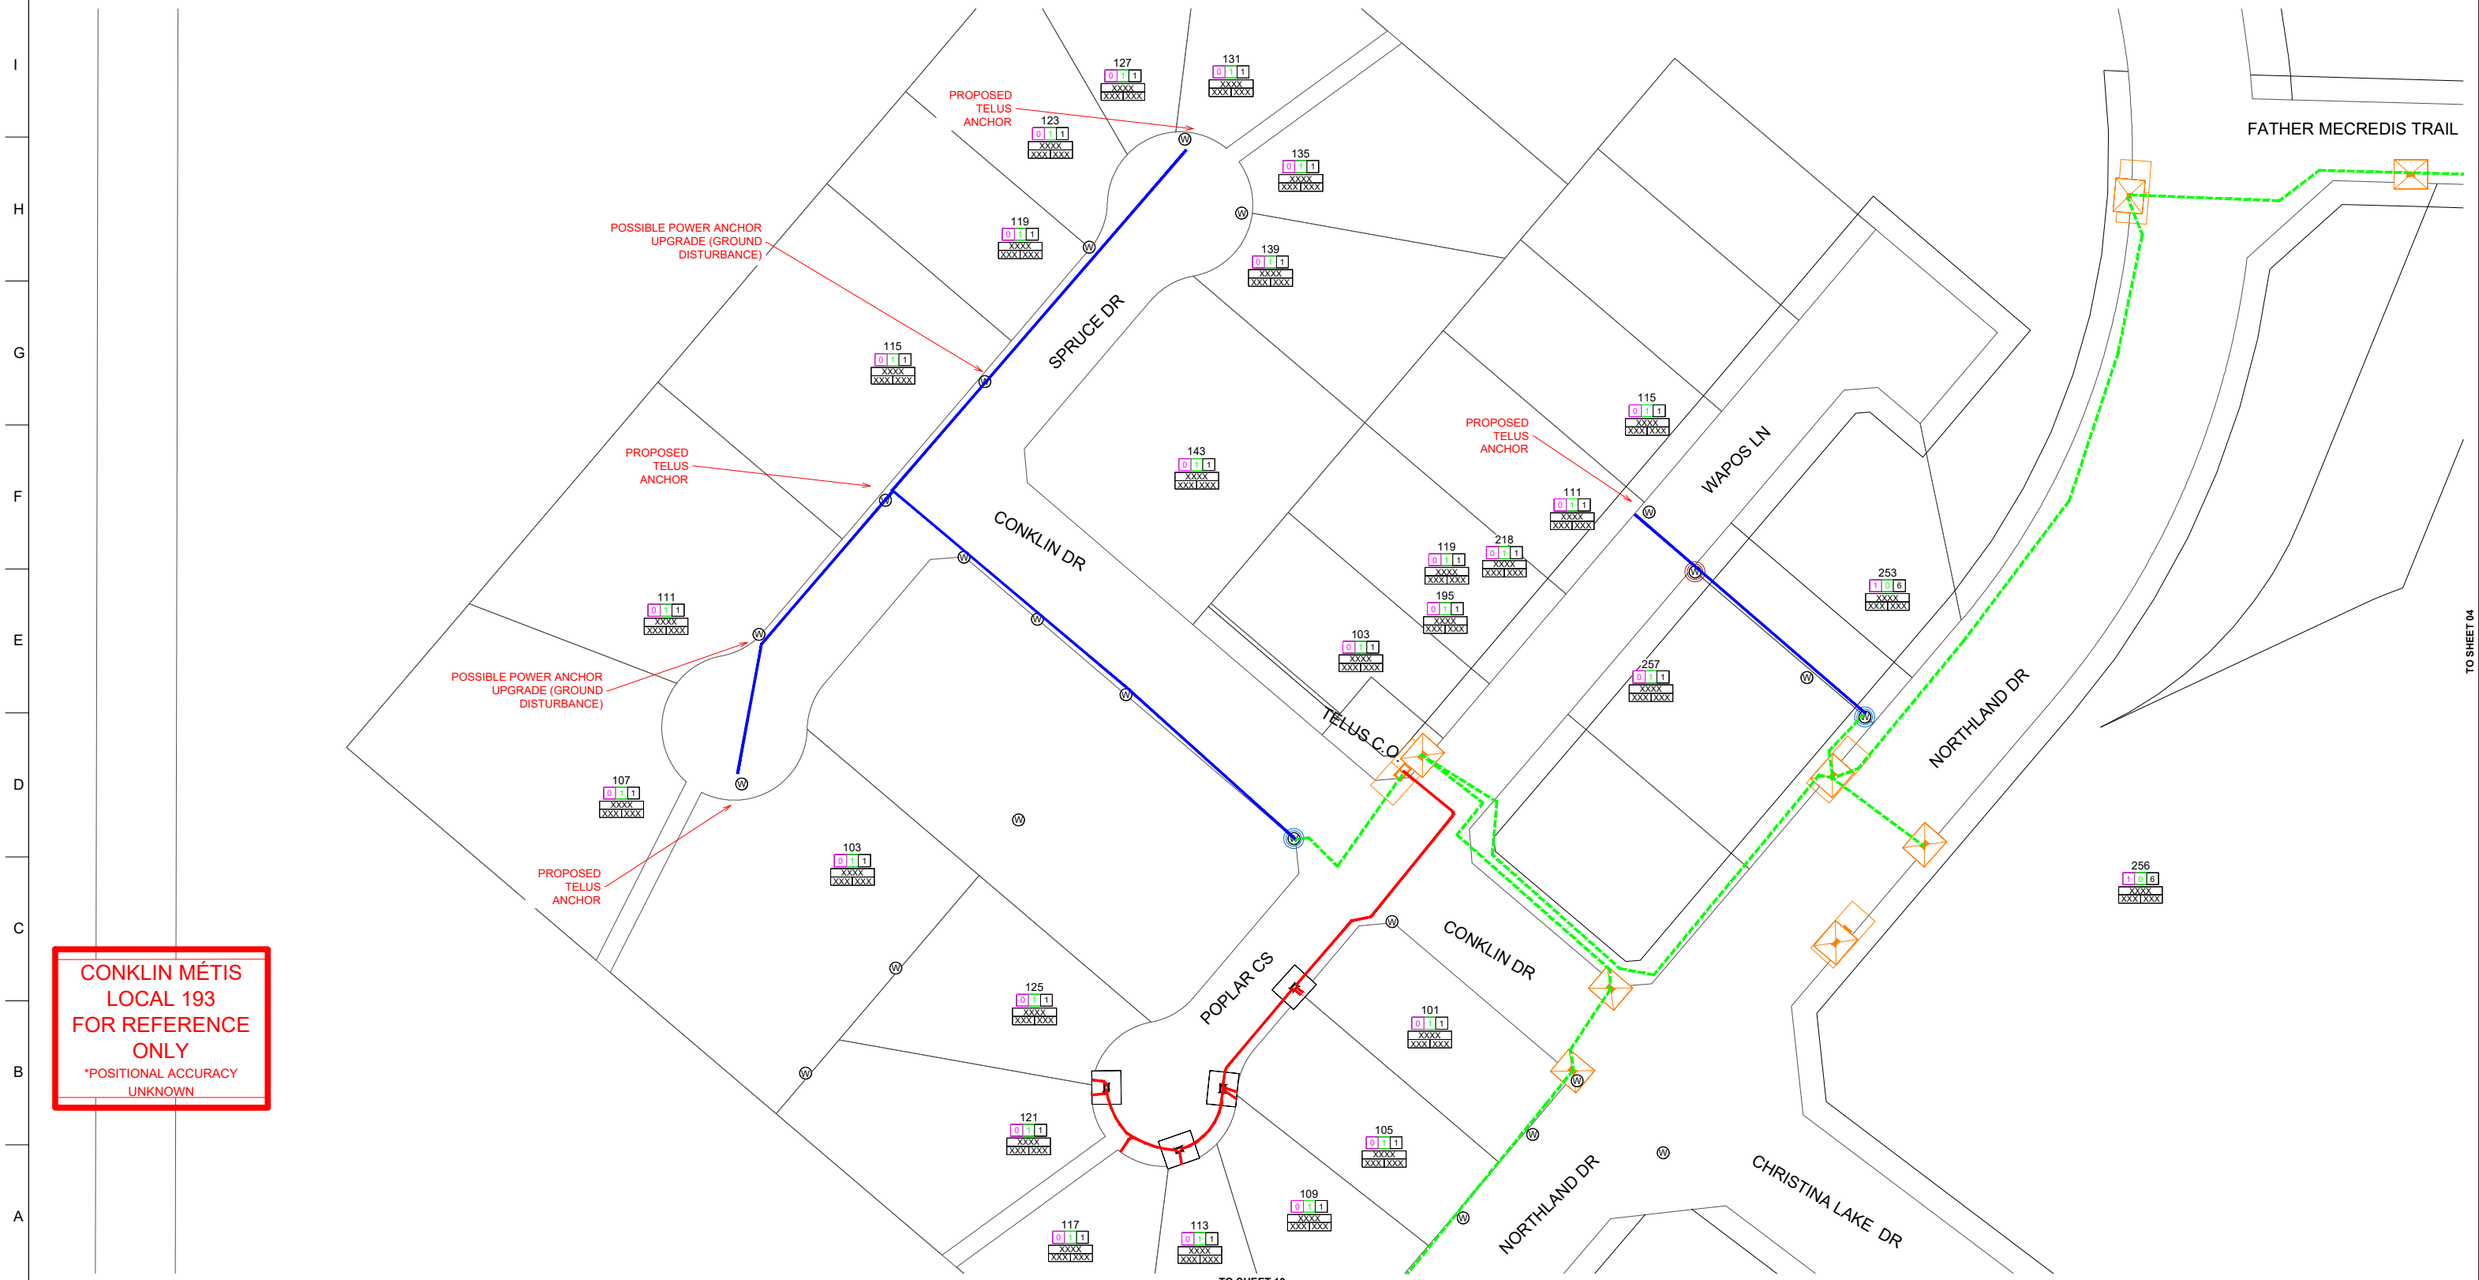

CONKLIN MÉTIS LOCAL 193 FOR REFERENCE ONLY
*POSITIONAL ACCURACY UNKNOWN

N

0 10 20 30 40 50 100
metres

REFERENCE DRAWINGS			REVISIONS					
DRAWING No.	TITLE	REV	DATE	DESCRIPTION	DES	DFT	CHK	APP
2843470ULA	FDH PERMIT CNKL 1011A	A	2022-06-06	FOR APPROVAL	STN	STN	JC	JC
XXXXXXXC	FEEDER DRAWING CNKL FAXX							
2843470ULA1	UNDERGROUND PERMIT CNKL 1011A							

TO SHEET 10

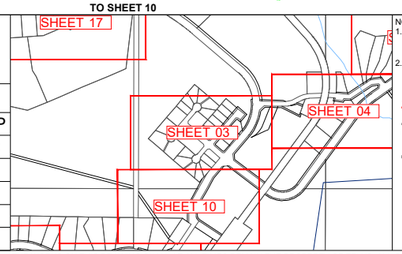

NOTE:
1. SEE STANDARD OPERATING PROCEDURE PROCEDURE DOCUMENT FOR ADDITIONAL INSTALLATION DETAILS
2. CONTRACTOR TO ENSURE ALL EXISTING UTILITIES ARE LOCATED PRIOR TO COMMENCING WORK

ALBERTA ONE CALL
CALL BEFORE YOU DIG 1-800-242-3447
CALL AT LEAST TWO FULL WORKING DAYS BEFORE YOU PLAN TO DIG
DIGSHAW
CALL 1.866.DIGSHAW OR VISIT DIGSHAW.CA BEFORE YOU DIG.

PREPARED FOR: TELUS

PREPARED BY: LEDCOR

PROJECT FALCON
CONSULTATION DRAWING
CNKL 1011A
WOOD BUFFALO, AB

NETWORK No	2843470FN	DATE	2022-06-06
SCALE 1:1500	DOCUMENT No. CNKL-1011A-2843470FN	SHEET 03 OF 21	REVISION A

DWG 11 x 17

THE WORKS ON THIS DRAWING SHALL AT ALL TIMES REMAIN THE PROPERTY OF TELUS. ALL CONSTRUCTION, INSTALLATION AND TESTING TO BE PERFORMED IN ACCORDANCE WITH RELEVANT TELUS OUTSIDE PLANT STANDARDS AND PRACTICES IN EFFECT ON DATE OF STATEMENT OF WORK OR AGREED TO THEREAFTER.

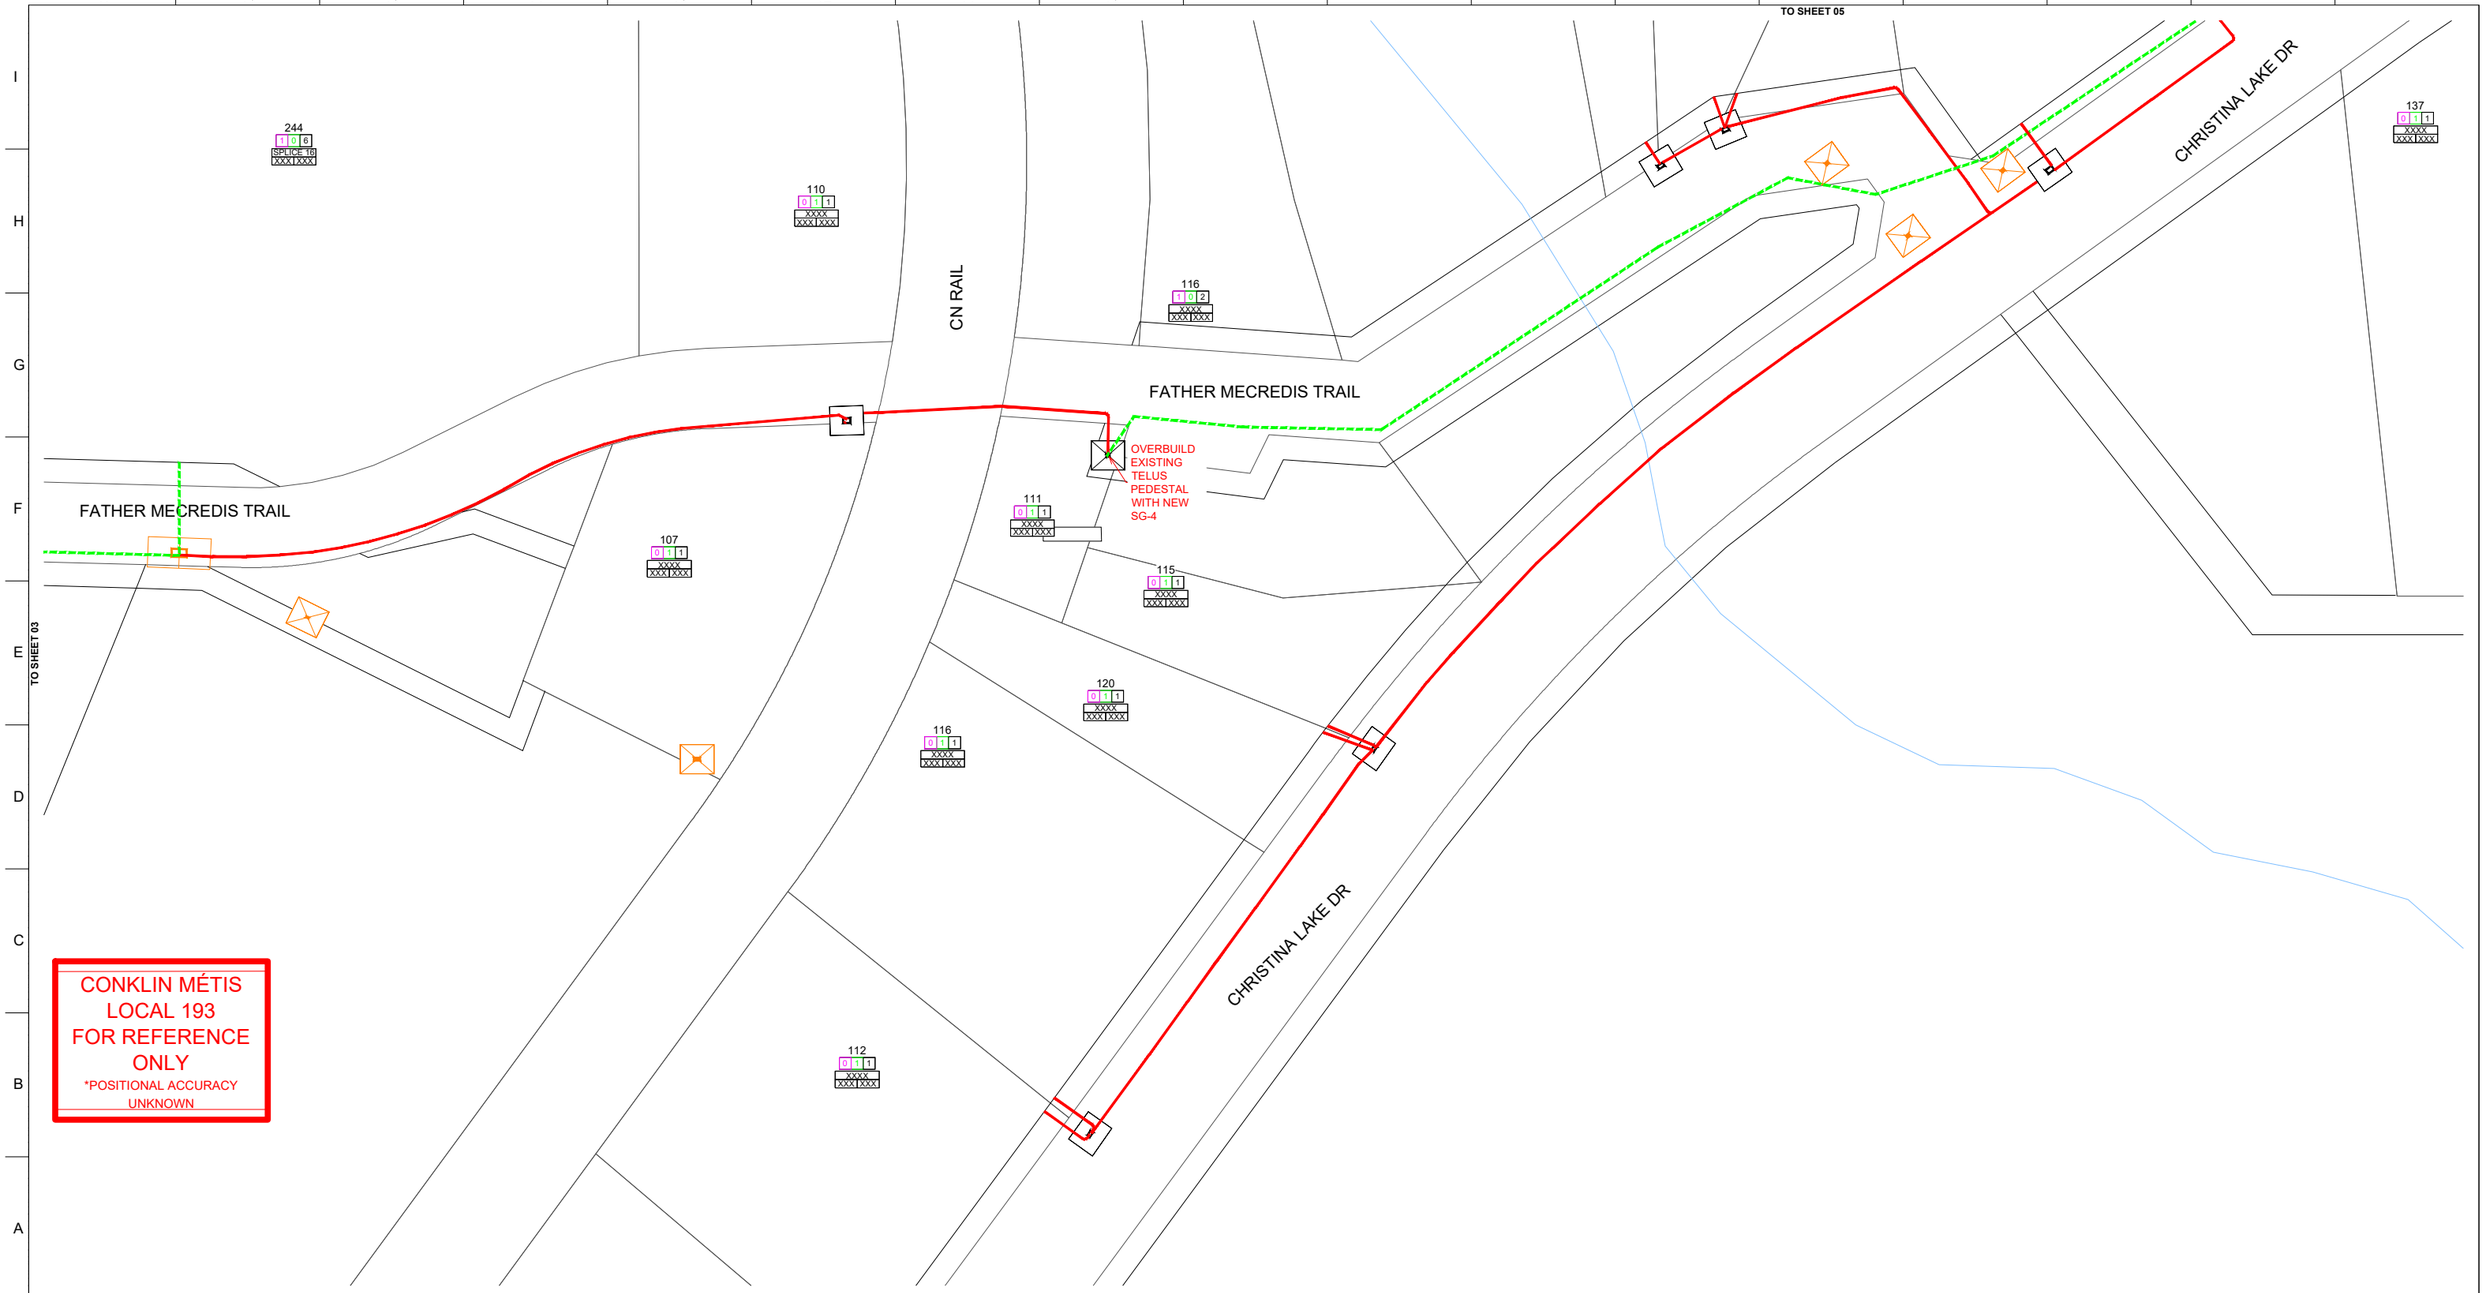

N

0 10 20 30 40 50 100
metres

REFERENCE DRAWINGS			REVISIONS					
DRAWING No.	TITLE	REV	DATE	DESCRIPTION	DES	DFT	CHK	APP
2843470ULA	FDH PERMIT CNKL 1011A	A	2022-06-06	FOR APPROVAL	STN	STN	JC	JC
XXXXXXXC	FEEDER DRAWING CNKL FAXX							
2843470ULA1	UNDERGROUND PERMIT CNKL 1011A							

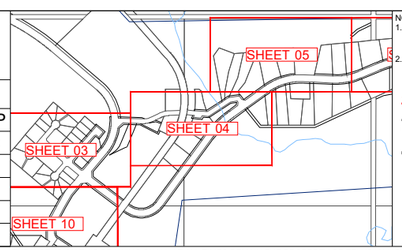

NOTE:
1. SEE STANDARD OPERATING PROCEDURE PROCEDURE DOCUMENT FOR ADDITIONAL INSTALLATION DETAILS
2. CONTRACTOR TO ENSURE ALL EXISTING UTILITIES ARE LOCATED PRIOR TO COMMENCING WORK

ALBERTA ONE CALL
CALL BEFORE YOU DIG
1-800-242-3447
CALL AT LEAST TWO FULL WORKING DAYS BEFORE YOU PLAN TO DIG

DIGSHAW
CALL 1.866.DIGSHAW OR VISIT DIGSHAW.CA BEFORE YOU DIG.

PREPARED FOR:
TELUS

PREPARED BY:
LEDCOR

PROJECT FALCON
CONSULTATION DRAWING
CNKL 1011A
WOOD BUFFALO, AB

NETWORK No	2843470FN	DATE	2022-06-06
SCALE 1:1500	DOCUMENT No. CNKL-1011A-2843470FN	SHEET 04 OF 21	REVISION A

DWG 11 x 17

THE WORKS ON THIS DRAWING SHALL AT ALL TIMES REMAIN THE PROPERTY OF TELUS. ALL CONSTRUCTION, INSTALLATION AND TESTING TO BE PERFORMED IN ACCORDANCE WITH RELEVANT TELUS OUTSIDE PLANT STANDARDS AND PRACTICES IN EFFECT ON DATE OF STATEMENT OF WORK OR AGREED TO THEREAFTER.

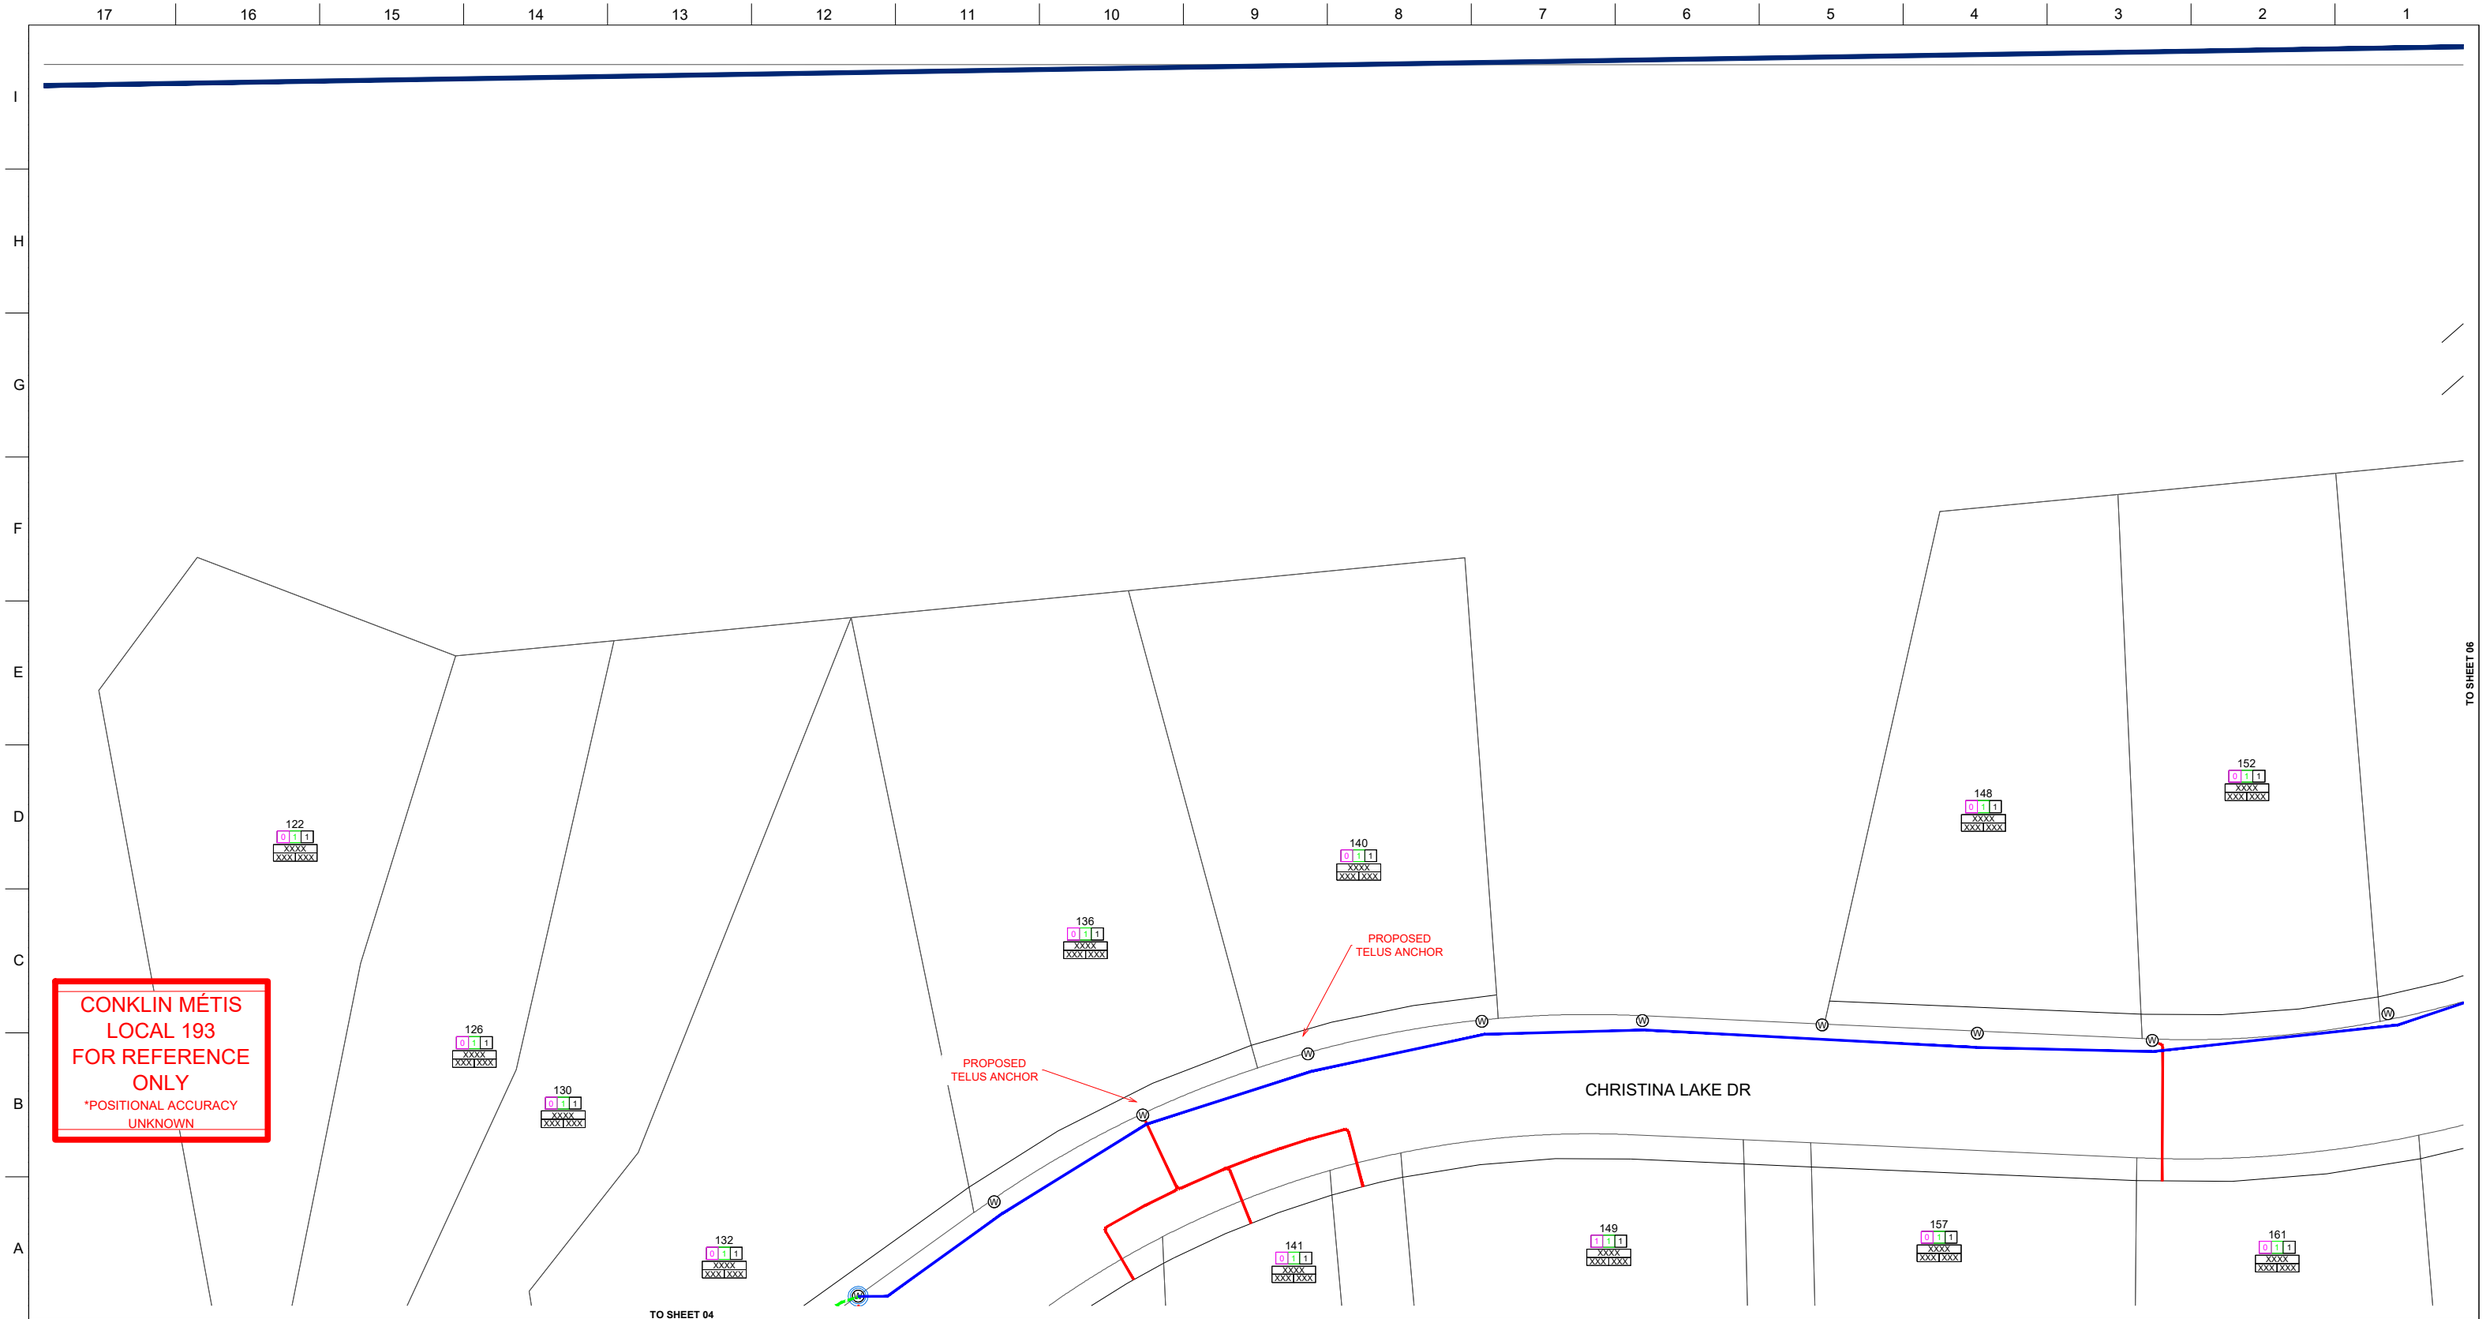

N

0 10 20 30 40 50 100
metres

REFERENCE DRAWINGS		REVISIONS						
DRAWING No.	TITLE	REV	DATE	DESCRIPTION	DES	DFT	CHK	APP
2843470ULA	FDH PERMIT CNKL 1011A	A	2022-06-06	FOR APPROVAL	STN	STN	JC	JC
XXXXXXXC	FEEDER DRAWING CNKL FAXX							
2843470ULA1	UNDERGROUND PERMIT CNKL 1011A							

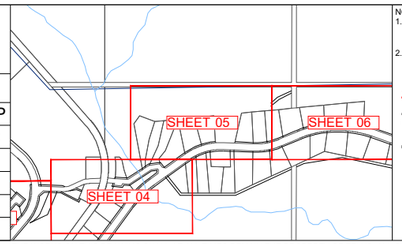

NOTE:
1. SEE STANDARD OPERATING PROCEDURE PROCEDURE DOCUMENT FOR ADDITIONAL INSTALLATION DETAILS
2. CONTRACTOR TO ENSURE ALL EXISTING UTILITIES ARE LOCATED PRIOR TO COMMENCING WORK

ALBERTA ONE CALL
CALL BEFORE YOU DIG
1-800-242-3447
CALL AT LEAST TWO FULL WORKING DAYS BEFORE YOU PLAN TO DIG
DIGSHAW
CALL 1.866.DIGSHAW OR VISIT DIGSHAW.CA BEFORE YOU DIG.

PREPARED FOR: TELUS

PREPARED BY: LEDCOR

PROJECT FALCON
CONSULTATION DRAWING
CNKL 1011A
WOOD BUFFALO, AB

NETWORK No	2843470FN	DATE	2022-06-06
SCALE 1:1500	DOCUMENT No. CNKL-1011A-2843470FN	SHEET 05 OF 21	REVISION A

DWG 11 x 17

THE WORKS ON THIS DRAWING SHALL AT ALL TIMES REMAIN THE PROPERTY OF TELUS. ALL CONSTRUCTION, INSTALLATION AND TESTING TO BE PERFORMED IN ACCORDANCE WITH RELEVANT TELUS OUTSIDE PLANT STANDARDS AND PRACTICES IN EFFECT ON DATE OF STATEMENT OF WORK OR AGREED TO THEREAFTER.

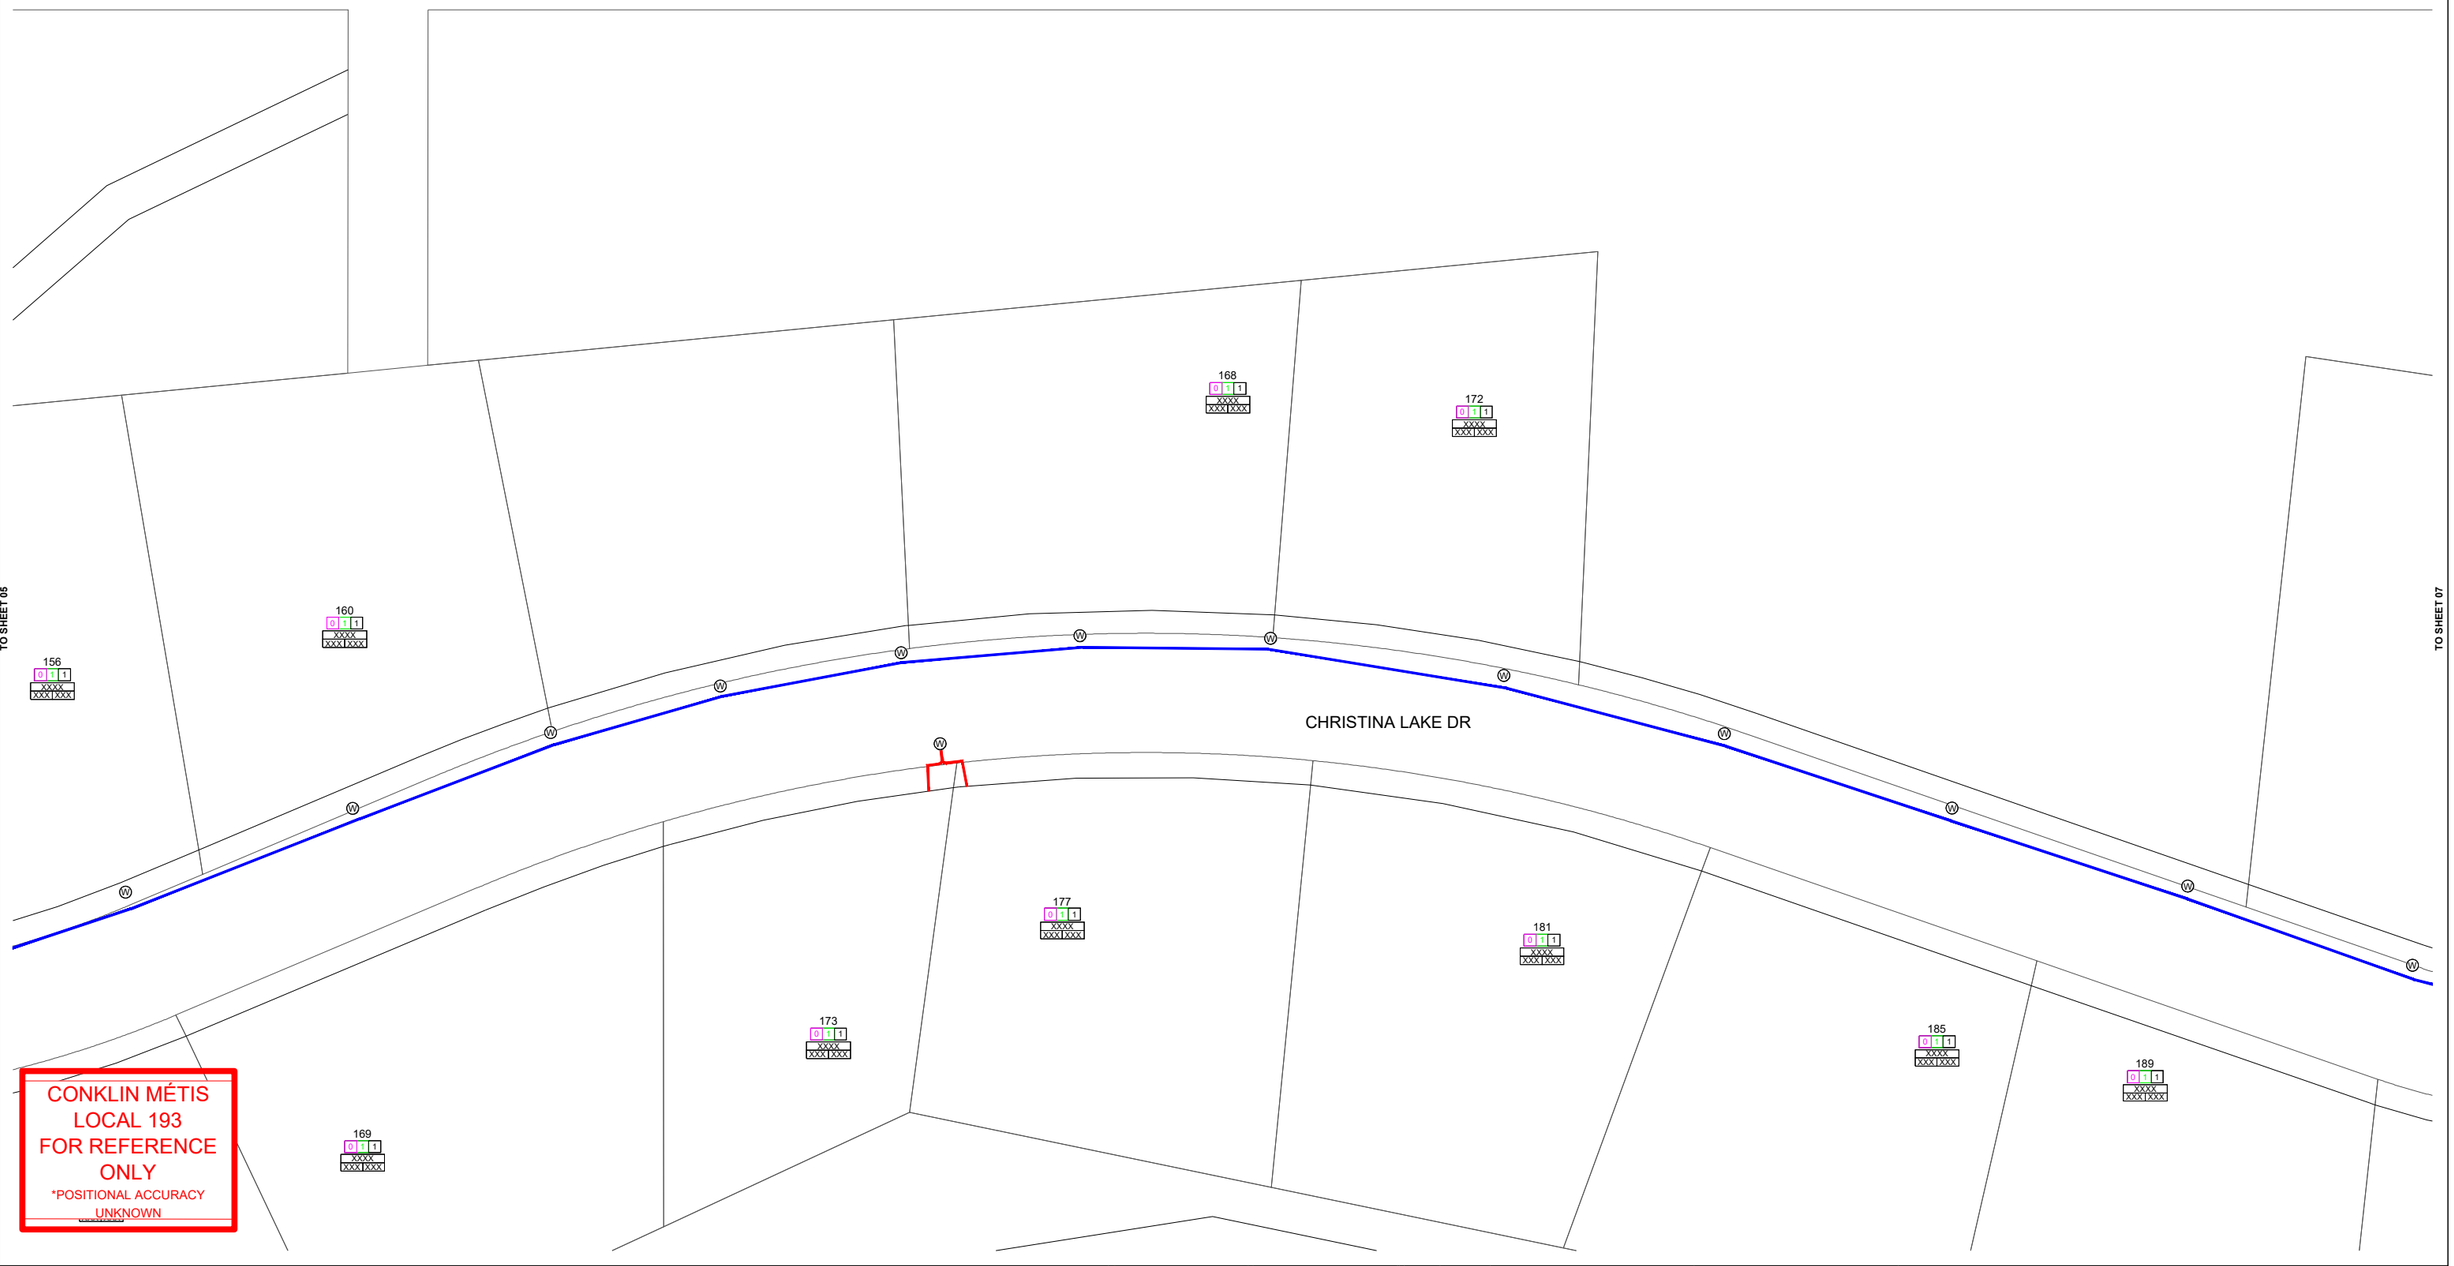

N

0 10 20 30 40 50 100
metres

REFERENCE DRAWINGS			REVISIONS					
DRAWING No.	TITLE	REV	DATE	DESCRIPTION	DES	DFT	CHK	APP
2843470ULA	FDH PERMIT CNKL 1011A	A	2022-06-06	FOR APPROVAL	STN	STN	JC	JC
XXXXXXXC	FEEDER DRAWING CNKL FAXX							
2843470ULA1	UNDERGROUND PERMIT CNKL 1011A							

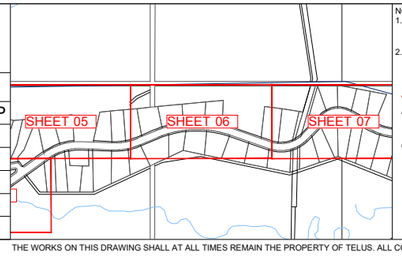

NOTE:
1. SEE STANDARD OPERATING PROCEDURE PROCEDURE DOCUMENT FOR ADDITIONAL INSTALLATION DETAILS
2. CONTRACTOR TO ENSURE ALL EXISTING UTILITIES ARE LOCATED PRIOR TO COMMENCING WORK

ALBERTA ONE CALL
CALL BEFORE YOU DIG
1-800-242-3447
CALL AT LEAST TWO FULL WORKING DAYS BEFORE YOU PLAN TO DIG

DIGSHAW
CALL 1.866.DIGSHAW OR VISIT DIGSHAW.CA BEFORE YOU DIG.

PREPARED FOR:
TELUS

PREPARED BY:
LEDCOR

PROJECT FALCON
CONSULTATION DRAWING
CNKL 1011A
WOOD BUFFALO, AB

NETWORK No	2843470FN	DATE	2022-06-06
SCALE 1:1500	DOCUMENT No. CNKL-1011A-2843470FN	SHEET 06 OF 21	REVISION A

DWG 11 x 17

THE WORKS ON THIS DRAWING SHALL AT ALL TIMES REMAIN THE PROPERTY OF TELUS. ALL CONSTRUCTION, INSTALLATION AND TESTING TO BE PERFORMED IN ACCORDANCE WITH RELEVANT TELUS OUTSIDE PLANT STANDARDS AND PRACTICES IN EFFECT ON DATE OF STATEMENT OF WORK OR AGREED TO THEREAFTER.

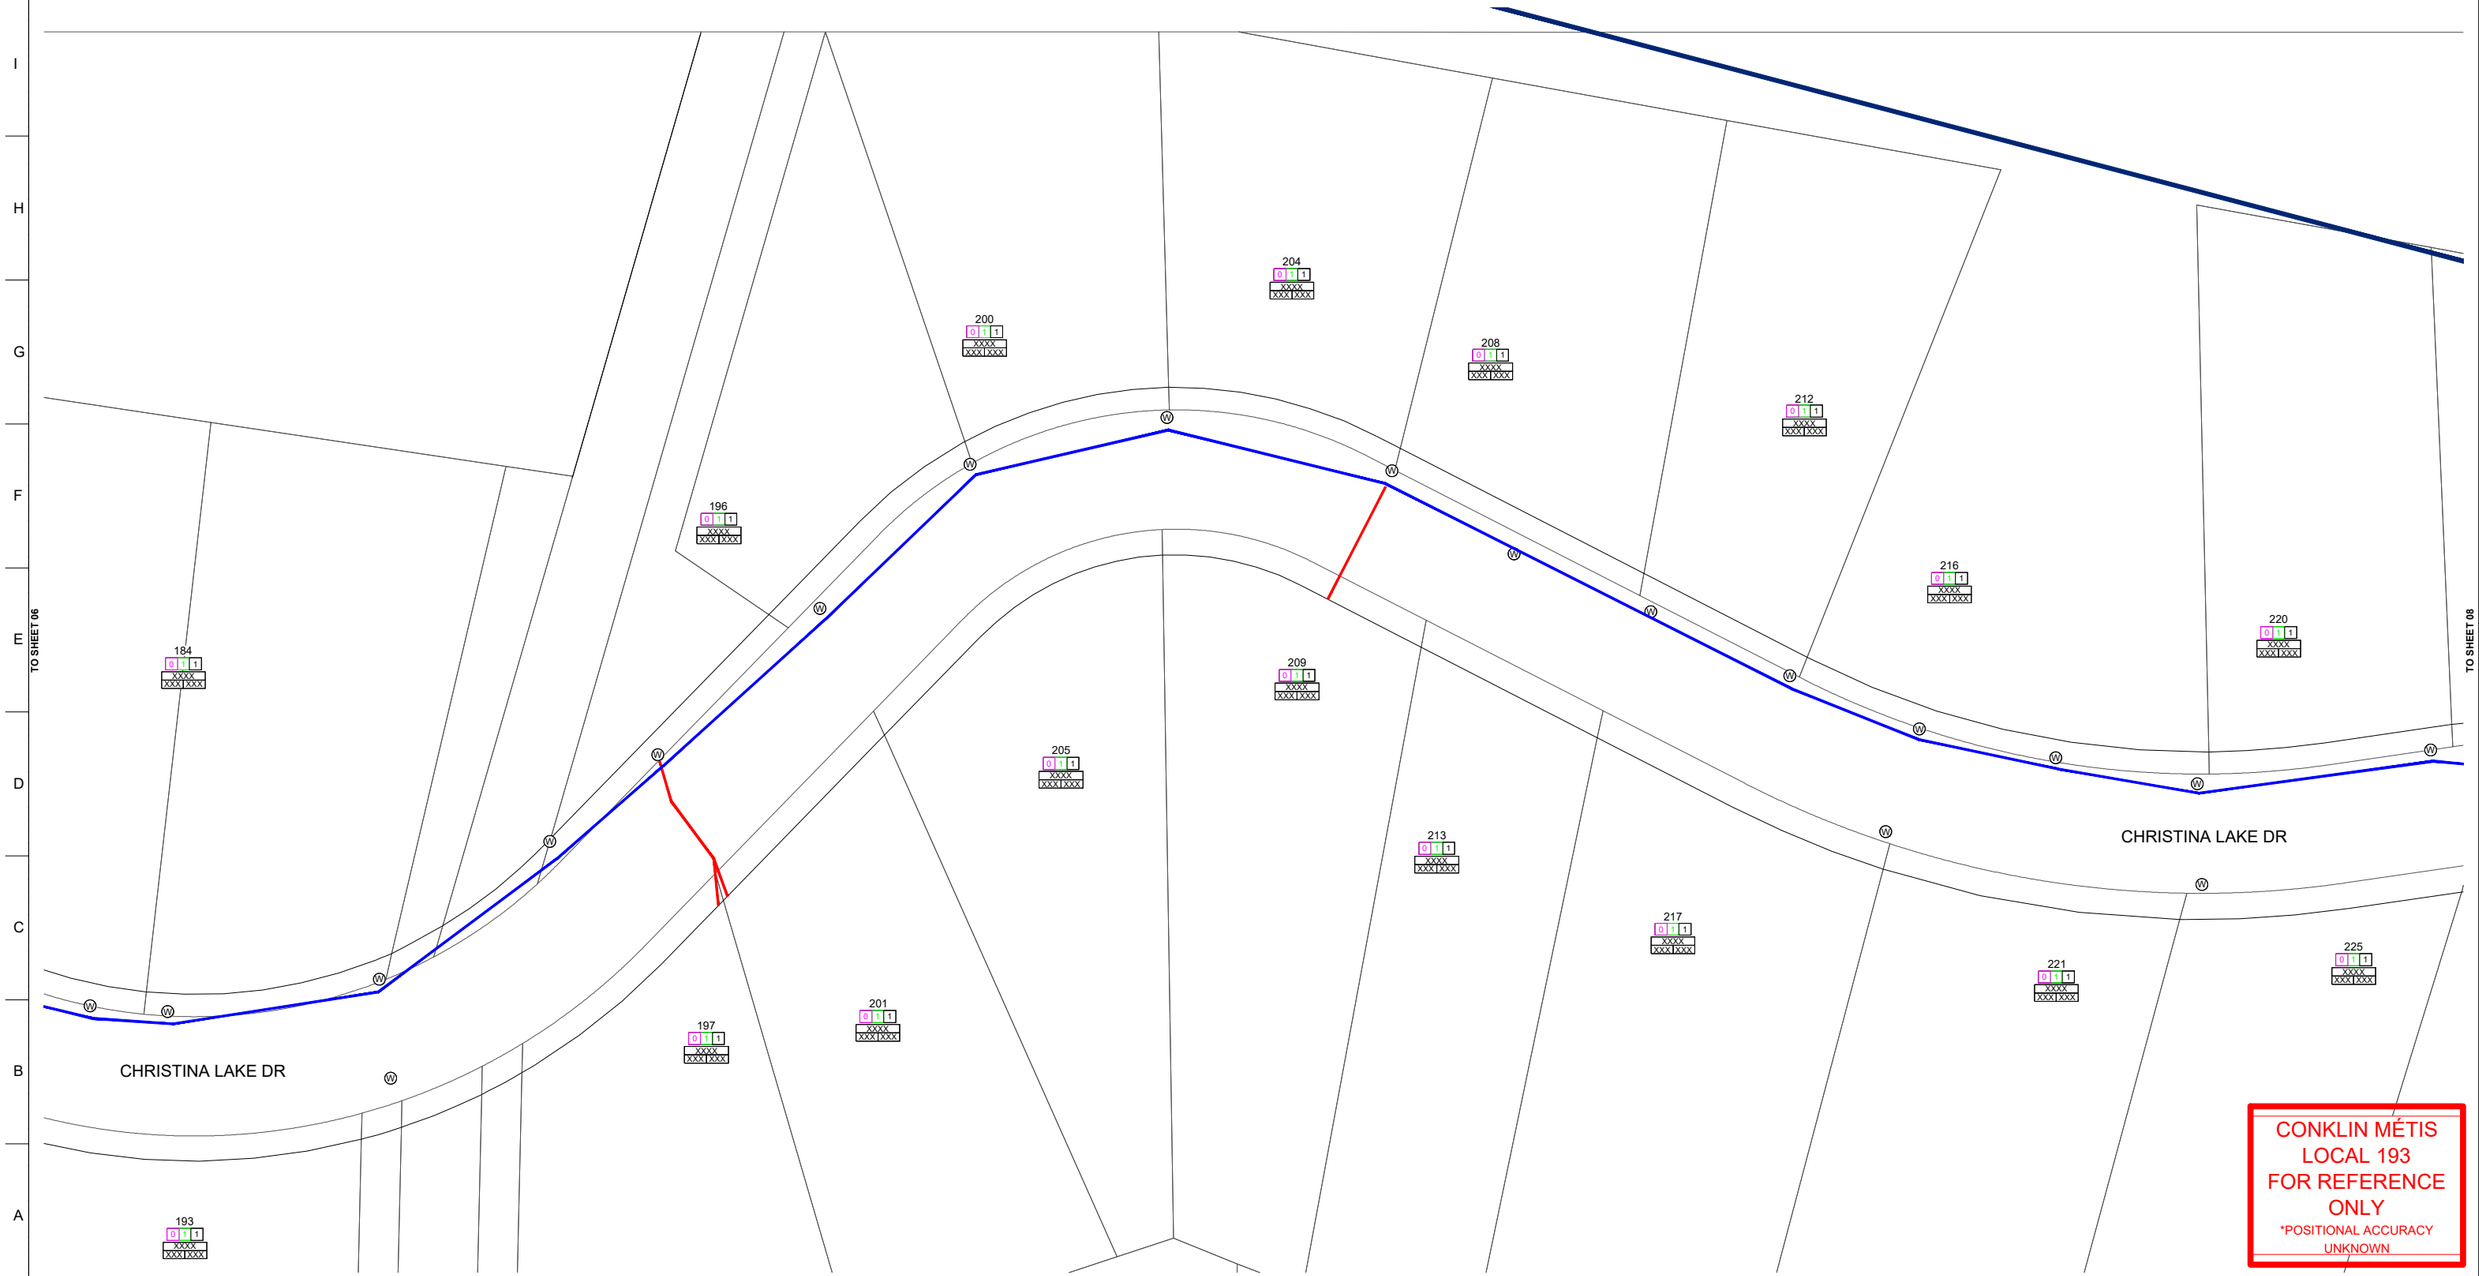

N

0 10 20 30 40 50 100
metres

REFERENCE DRAWINGS			REVISIONS					
DRAWING No.	TITLE	REV	DATE	DESCRIPTION	DES	DFT	CHK	APP
2843470ULA	FDH PERMIT CNKL 1011A	A	2022-06-06	FOR APPROVAL	STN	STN	JC	JC
XXXXXXXC	FEEDER DRAWING CNKL FAXX							
2843470ULA1	UNDERGROUND PERMIT CNKL 1011A							

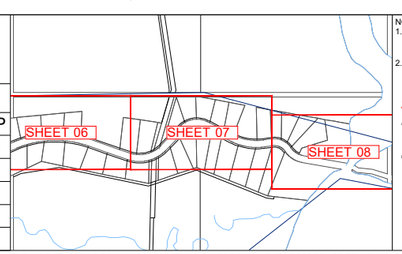

NOTE:
1. SEE STANDARD OPERATING PROCEDURE PROCEDURE DOCUMENT FOR ADDITIONAL INSTALLATION DETAILS
2. CONTRACTOR TO ENSURE ALL EXISTING UTILITIES ARE LOCATED PRIOR TO COMMENCING WORK

ALBERTA ONE CALL
CALL BEFORE YOU DIG
1-800-242-3447
CALL AT LEAST TWO FULL WORKING DAYS BEFORE YOU PLAN TO DIG

DIGSHAW
CALL 1.866.DIGSHAW OR VISIT DIGSHAW.CA BEFORE YOU DIG.

PREPARED FOR:
TELUS

PREPARED BY:
LEDCOR

PROJECT FALCON
CONSULTATION DRAWING
CNKL 1011A
WOOD BUFFALO, AB

NETWORK No	2843470FN	DATE	2022-06-06
SCALE 1:1500	DOCUMENT No. CNKL-1011A-2843470FN	SHEET 07 OF 21	REVISION A

DWG 11 x 17

THE WORKS ON THIS DRAWING SHALL AT ALL TIMES REMAIN THE PROPERTY OF TELUS. ALL CONSTRUCTION, INSTALLATION AND TESTING TO BE PERFORMED IN ACCORDANCE WITH RELEVANT TELUS OUTSIDE PLANT STANDARDS AND PRACTICES IN EFFECT ON DATE OF STATEMENT OF WORK OR AGREED TO THEREAFTER.

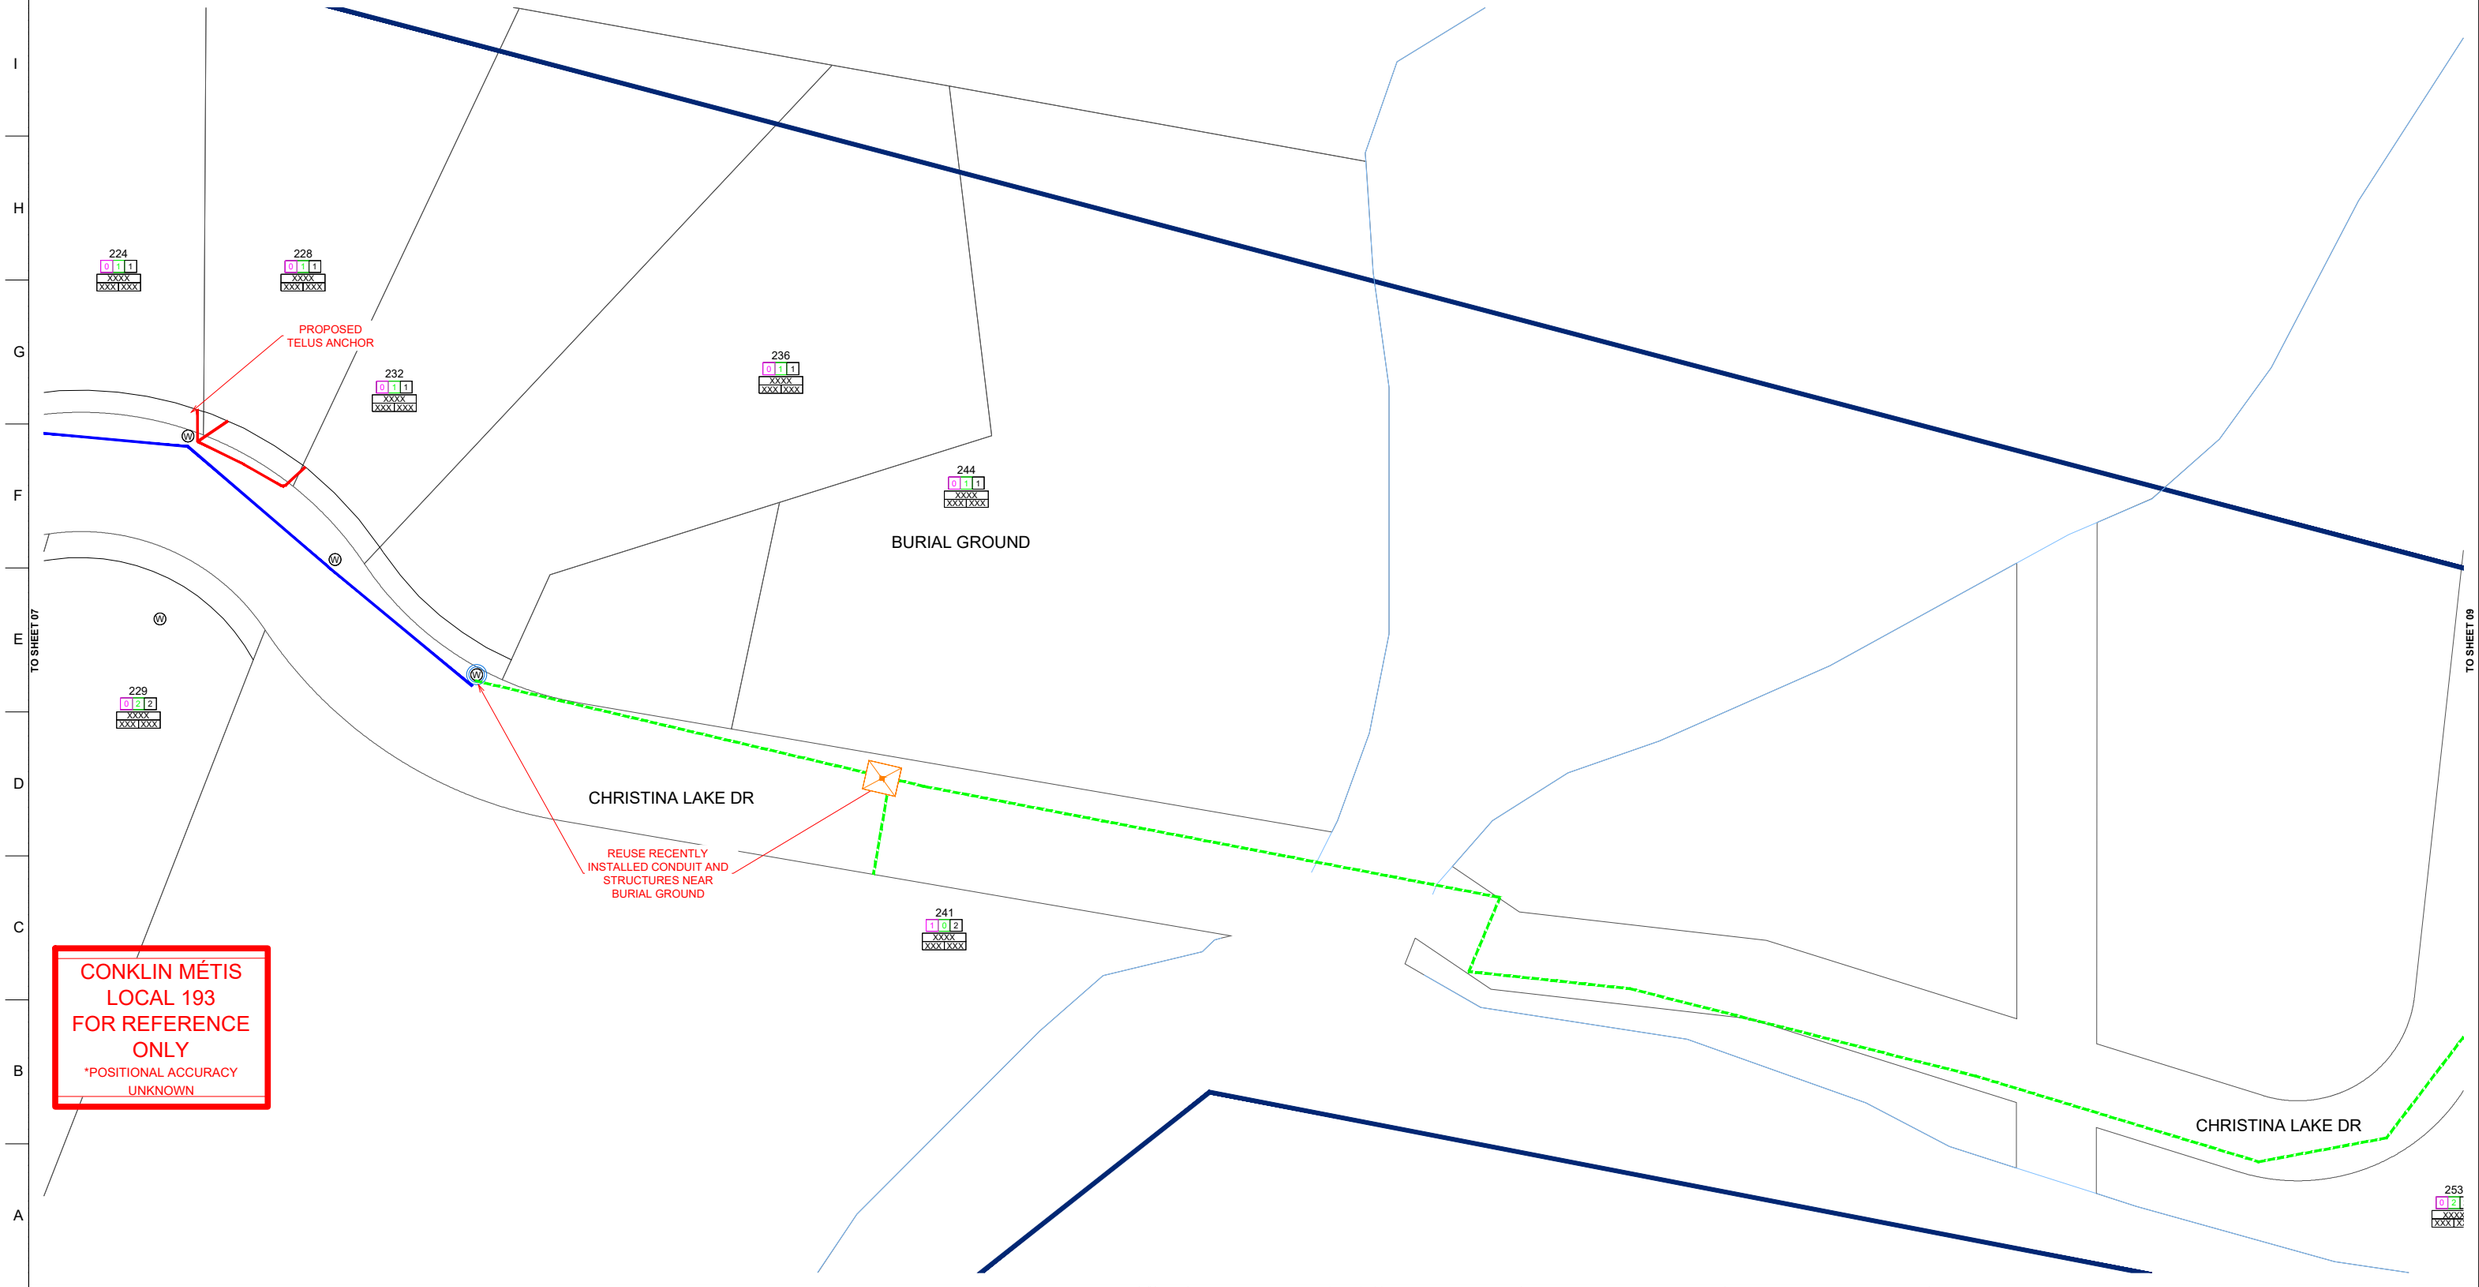

N

0 10 20 30 40 50 100
metres

REFERENCE DRAWINGS			REVISIONS					
DRAWING No.	TITLE	REV	DATE	DESCRIPTION	DES	DFT	CHK	APP
2843470ULA	FDH PERMIT CNKL 1011A	A	2022-06-06	FOR APPROVAL	STN	STN	JC	JC
XXXXXXXC	FEEDER DRAWING CNKL FAXX							
2843470ULA1	UNDERGROUND PERMIT CNKL 1011A							

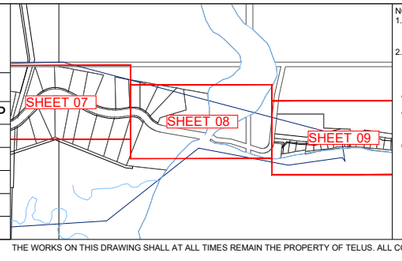

NOTE:
1. SEE STANDARD OPERATING PROCEDURE PROCEDURE DOCUMENT FOR ADDITIONAL INSTALLATION DETAILS
2. CONTRACTOR TO ENSURE ALL EXISTING UTILITIES ARE LOCATED PRIOR TO COMMENCING WORK

ALBERTA ONE CALL
CALL BEFORE YOU DIG
1-800-242-3447
CALL AT LEAST TWO FULL WORKING DAYS BEFORE YOU PLAN TO DIG
DIGSHAW
CALL 1.866.DIGSHAW OR VISIT DIGSHAW.CA BEFORE YOU DIG.

PREPARED FOR: TELUS

PREPARED BY: LEDCOR

PROJECT FALCON
CONSULTATION DRAWING
CNKL 1011A
WOOD BUFFALO, AB

NETWORK No	2843470FN	DATE	2022-06-06
SCALE 1:1500	DOCUMENT No. CNKL-1011A-2843470FN	SHEET 08 OF 21	REVISION A

DWG 11 x 17

THE WORKS ON THIS DRAWING SHALL AT ALL TIMES REMAIN THE PROPERTY OF TELUS. ALL CONSTRUCTION, INSTALLATION AND TESTING TO BE PERFORMED IN ACCORDANCE WITH RELEVANT TELUS OUTSIDE PLANT STANDARDS AND PRACTICES IN EFFECT ON DATE OF STATEMENT OF WORK OR AGREED TO THEREAFTER.

N

0 10 20 30 40 50 100
metres

REFERENCE DRAWINGS			REVISIONS					
DRAWING No.	TITLE	REV	DATE	DESCRIPTION	DES	DFT	CHK	APP
2843470ULA	FDH PERMIT CNKL 1011A	A	2022-06-06	FOR APPROVAL	STN	STN	JC	JC
XXXXXXC	FEEDER DRAWING CNKL FAXX							
2843470ULA1	UNDERGROUND PERMIT CNKL 1011A							

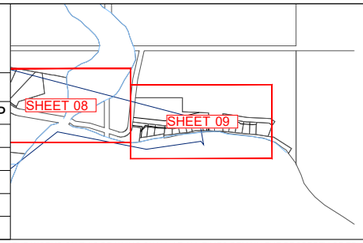

NOTE:
1. SEE STANDARD OPERATING PROCEDURE PROCEDURE DOCUMENT FOR ADDITIONAL INSTALLATION DETAILS
2. CONTRACTOR TO ENSURE ALL EXISTING UTILITIES ARE LOCATED PRIOR TO COMMENCING WORK

ALBERTA ONE CALL
CALL BEFORE YOU DIG
1-800-242-3447
CALL AT LEAST TWO FULL WORKING DAYS BEFORE YOU PLAN TO DIG

DIGSHAW
CALL 1.866.DIGSHAW OR VISIT DIGSHAW.CA BEFORE YOU DIG.

PREPARED FOR:
TELUS

PREPARED BY:
LEDCOR

PROJECT FALCON
CONSULTATION DRAWING
CNKL 1011A
WOOD BUFFALO, AB

NETWORK No	2843470FN	DATE	2022-06-06
SCALE 1:1500	DOCUMENT No. CNKL-1011A-2843470FN	SHEET 09 OF 21	REVISION A

DWG 11 x 17

THE WORKS ON THIS DRAWING SHALL AT ALL TIMES REMAIN THE PROPERTY OF TELUS. ALL CONSTRUCTION, INSTALLATION AND TESTING TO BE PERFORMED IN ACCORDANCE WITH RELEVANT TELUS OUTSIDE PLANT STANDARDS AND PRACTICES IN EFFECT ON DATE OF STATEMENT OF WORK OR AGREED TO THEREAFTER.

N

0 10 20 30 40 50 100
metres

REFERENCE DRAWINGS			REVISIONS					
DRAWING No.	TITLE	REV	DATE	DESCRIPTION	DES	DFT	CHK	APP
2843470ULA	FDH PERMIT CNKL 1011A	A	2022-06-06	FOR APPROVAL	STN	STN	JC	JC
XXXXXXXC	FEEDER DRAWING CNKL FAXX							
2843470ULA1	UNDERGROUND PERMIT CNKL 1011A							

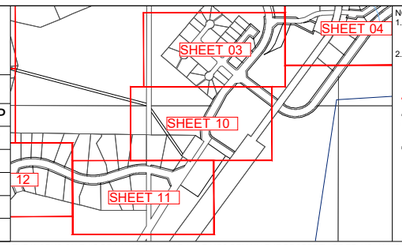

NOTE:
1. SEE STANDARD OPERATING PROCEDURE PROCEDURE DOCUMENT FOR ADDITIONAL INSTALLATION DETAILS
2. CONTRACTOR TO ENSURE ALL EXISTING UTILITIES ARE LOCATED PRIOR TO COMMENCING WORK

ALBERTA ONE CALL
CALL BEFORE YOU DIG
1-800-242-3447
CALL AT LEAST TWO FULL WORKING DAYS BEFORE YOU PLAN TO DIG

DIGSHAW
CALL 1.866.DIGSHAW OR VISIT DIGSHAW.CA BEFORE YOU DIG.

PREPARED FOR:
TELUS

PREPARED BY:
LEDCOR

PROJECT FALCON
CONSULTATION DRAWING
CNKL 1011A
WOOD BUFFALO, AB

NETWORK No	2843470FN	DATE	2022-06-06
SCALE 1:1500	DOCUMENT No. CNKL-1011A-2843470FN	SHEET 10 OF 21	REVISION A

DWG 11 x 17

THE WORKS ON THIS DRAWING SHALL AT ALL TIMES REMAIN THE PROPERTY OF TELUS. ALL CONSTRUCTION, INSTALLATION AND TESTING TO BE PERFORMED IN ACCORDANCE WITH RELEVANT TELUS OUTSIDE PLANT STANDARDS AND PRACTICES IN EFFECT ON DATE OF STATEMENT OF WORK OR AGREED TO THEREAFTER.

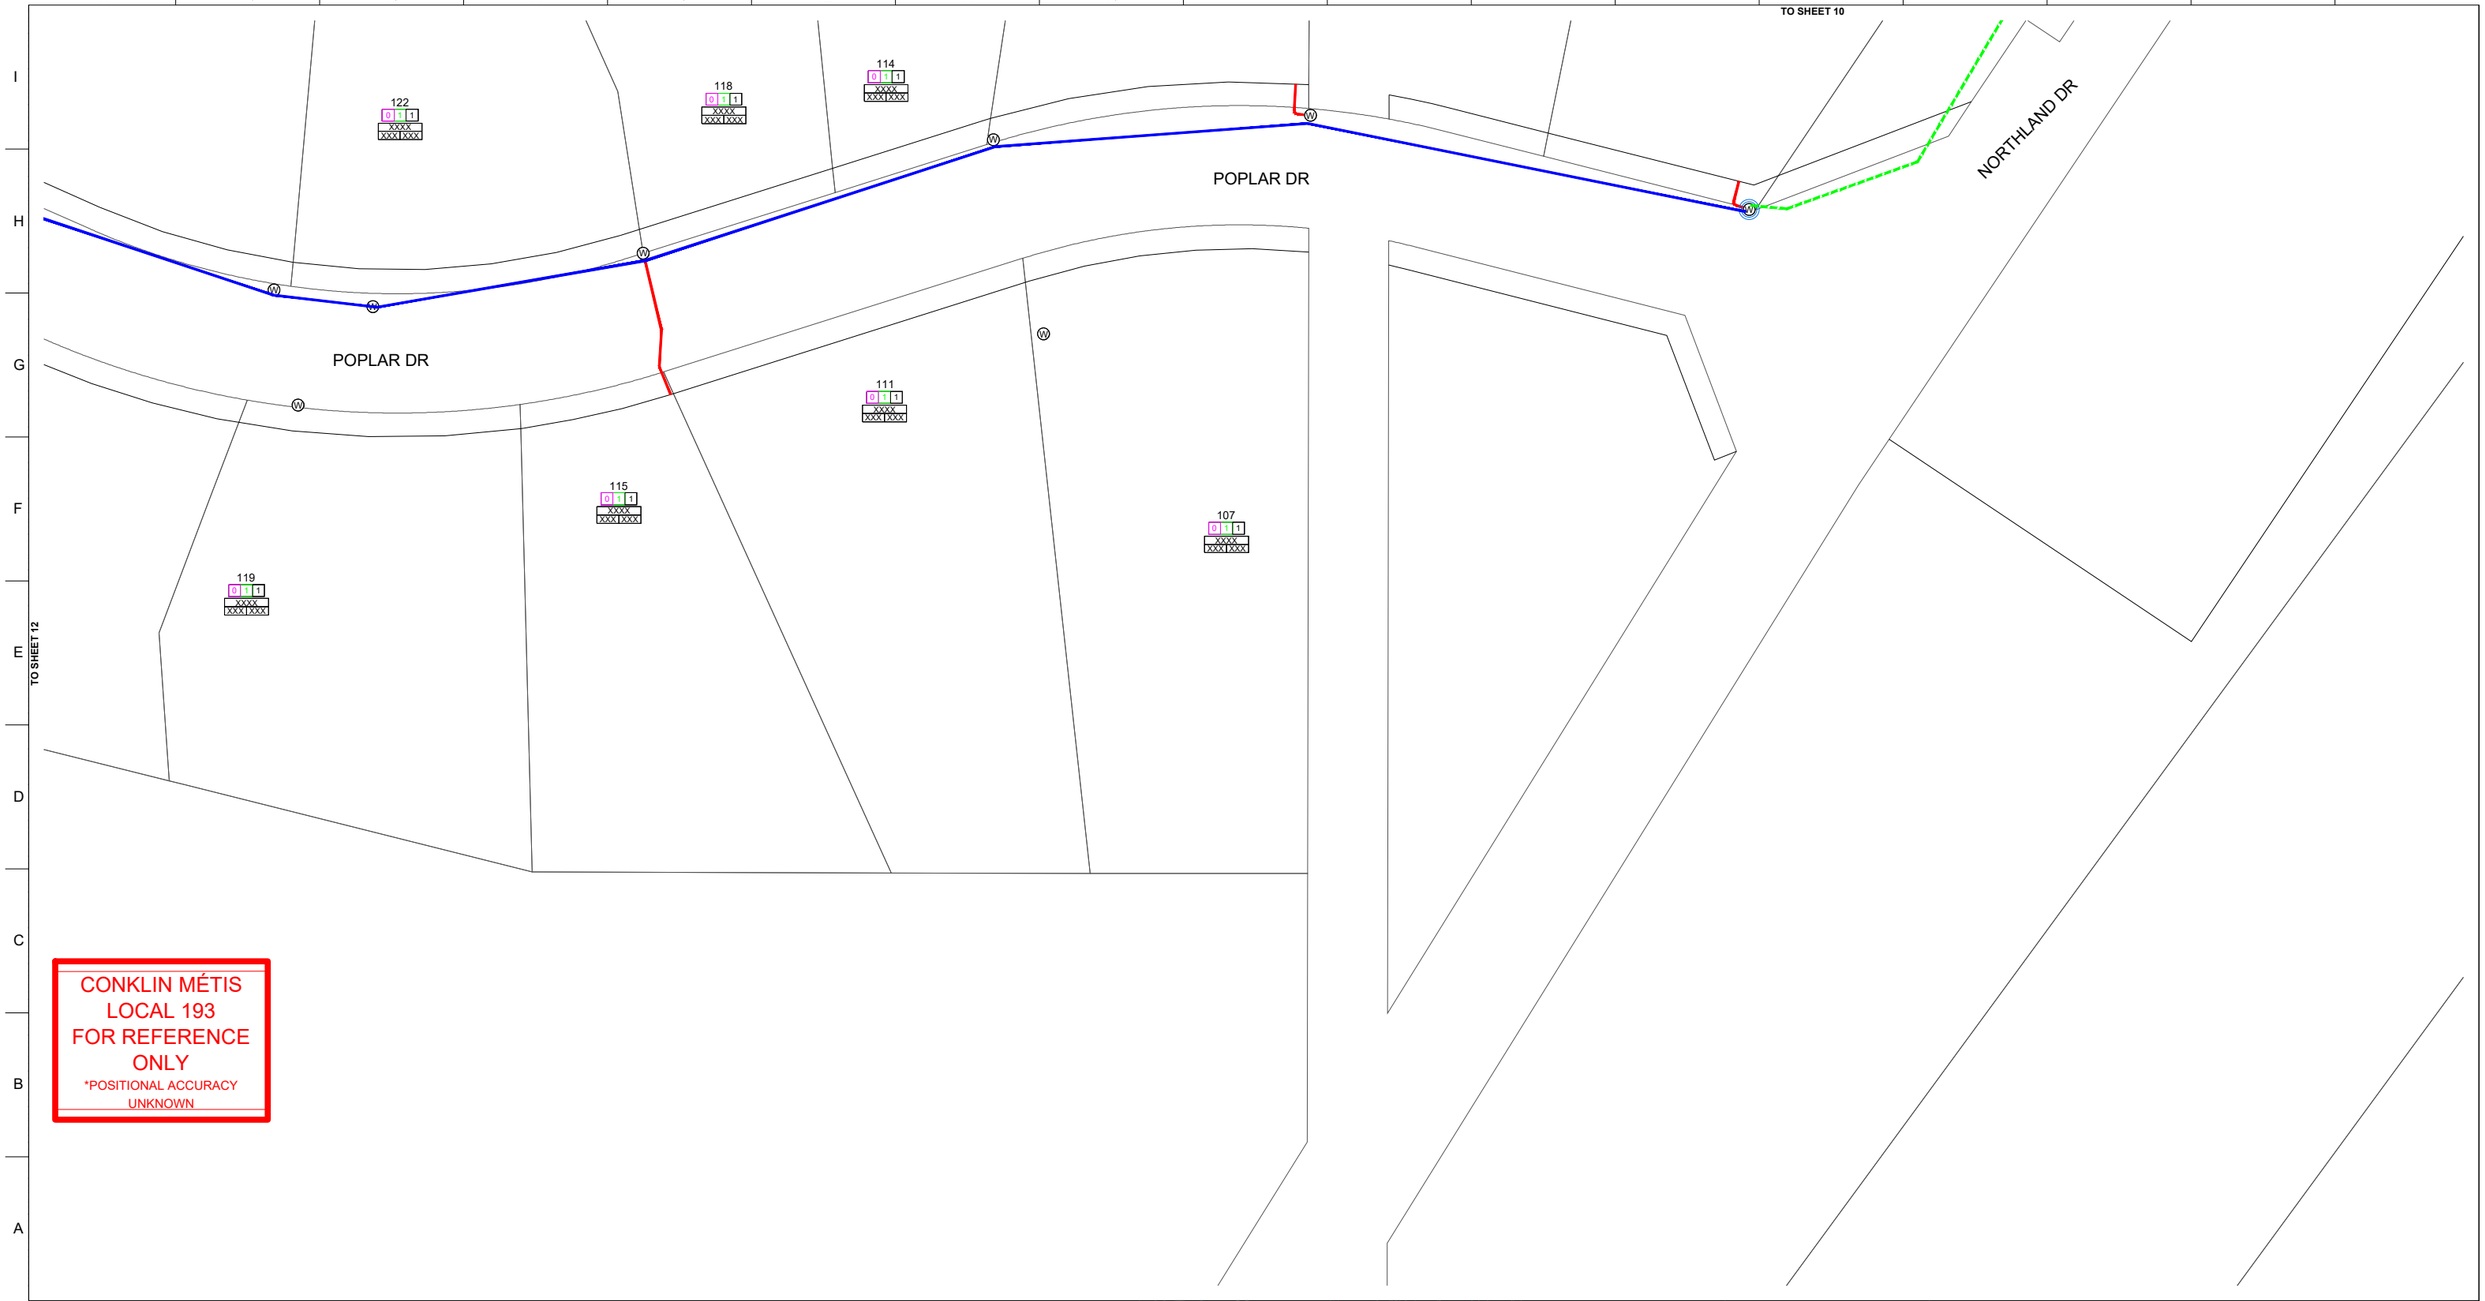

N

0 10 20 30 40 50 100
metres

REFERENCE DRAWINGS			REVISIONS					
DRAWING No.	TITLE	REV	DATE	DESCRIPTION	DES	DFT	CHK	APP
2843470ULA	FDH PERMIT CNKL 1011A	A	2022-06-06	FOR APPROVAL	STN	STN	JC	JC
XXXXXXXC	FEEDER DRAWING CNKL FAXX							
2843470ULA1	UNDERGROUND PERMIT CNKL 1011A							

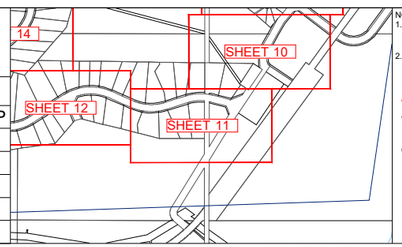

NOTE:
1. SEE STANDARD OPERATING PROCEDURE PROCEDURE DOCUMENT FOR ADDITIONAL INSTALLATION DETAILS
2. CONTRACTOR TO ENSURE ALL EXISTING UTILITIES ARE LOCATED PRIOR TO COMMENCING WORK

ALBERTA ONE CALL
CALL BEFORE YOU DIG
1-800-242-3447
CALL AT LEAST TWO FULL WORKING DAYS BEFORE YOU PLAN TO DIG

DIGSHAW
CALL 1.866.DIGSHAW OR VISIT DIGSHAW.CA BEFORE YOU DIG.

PREPARED FOR:
TELUS

PREPARED BY:
LEDCOR

PROJECT FALCON
CONSULTATION DRAWING
CNKL 1011A
WOOD BUFFALO, AB

NETWORK No	2843470FN	DATE	2022-06-06
SCALE 1:1500	DOCUMENT No. CNKL-1011A-2843470FN	SHEET 11 OF 21	REVISION A

DWG 11 x 17

THE WORKS ON THIS DRAWING SHALL AT ALL TIMES REMAIN THE PROPERTY OF TELUS. ALL CONSTRUCTION, INSTALLATION AND TESTING TO BE PERFORMED IN ACCORDANCE WITH RELEVANT TELUS OUTSIDE PLANT STANDARDS AND PRACTICES IN EFFECT ON DATE OF STATEMENT OF WORK OR AGREED TO THEREAFTER.

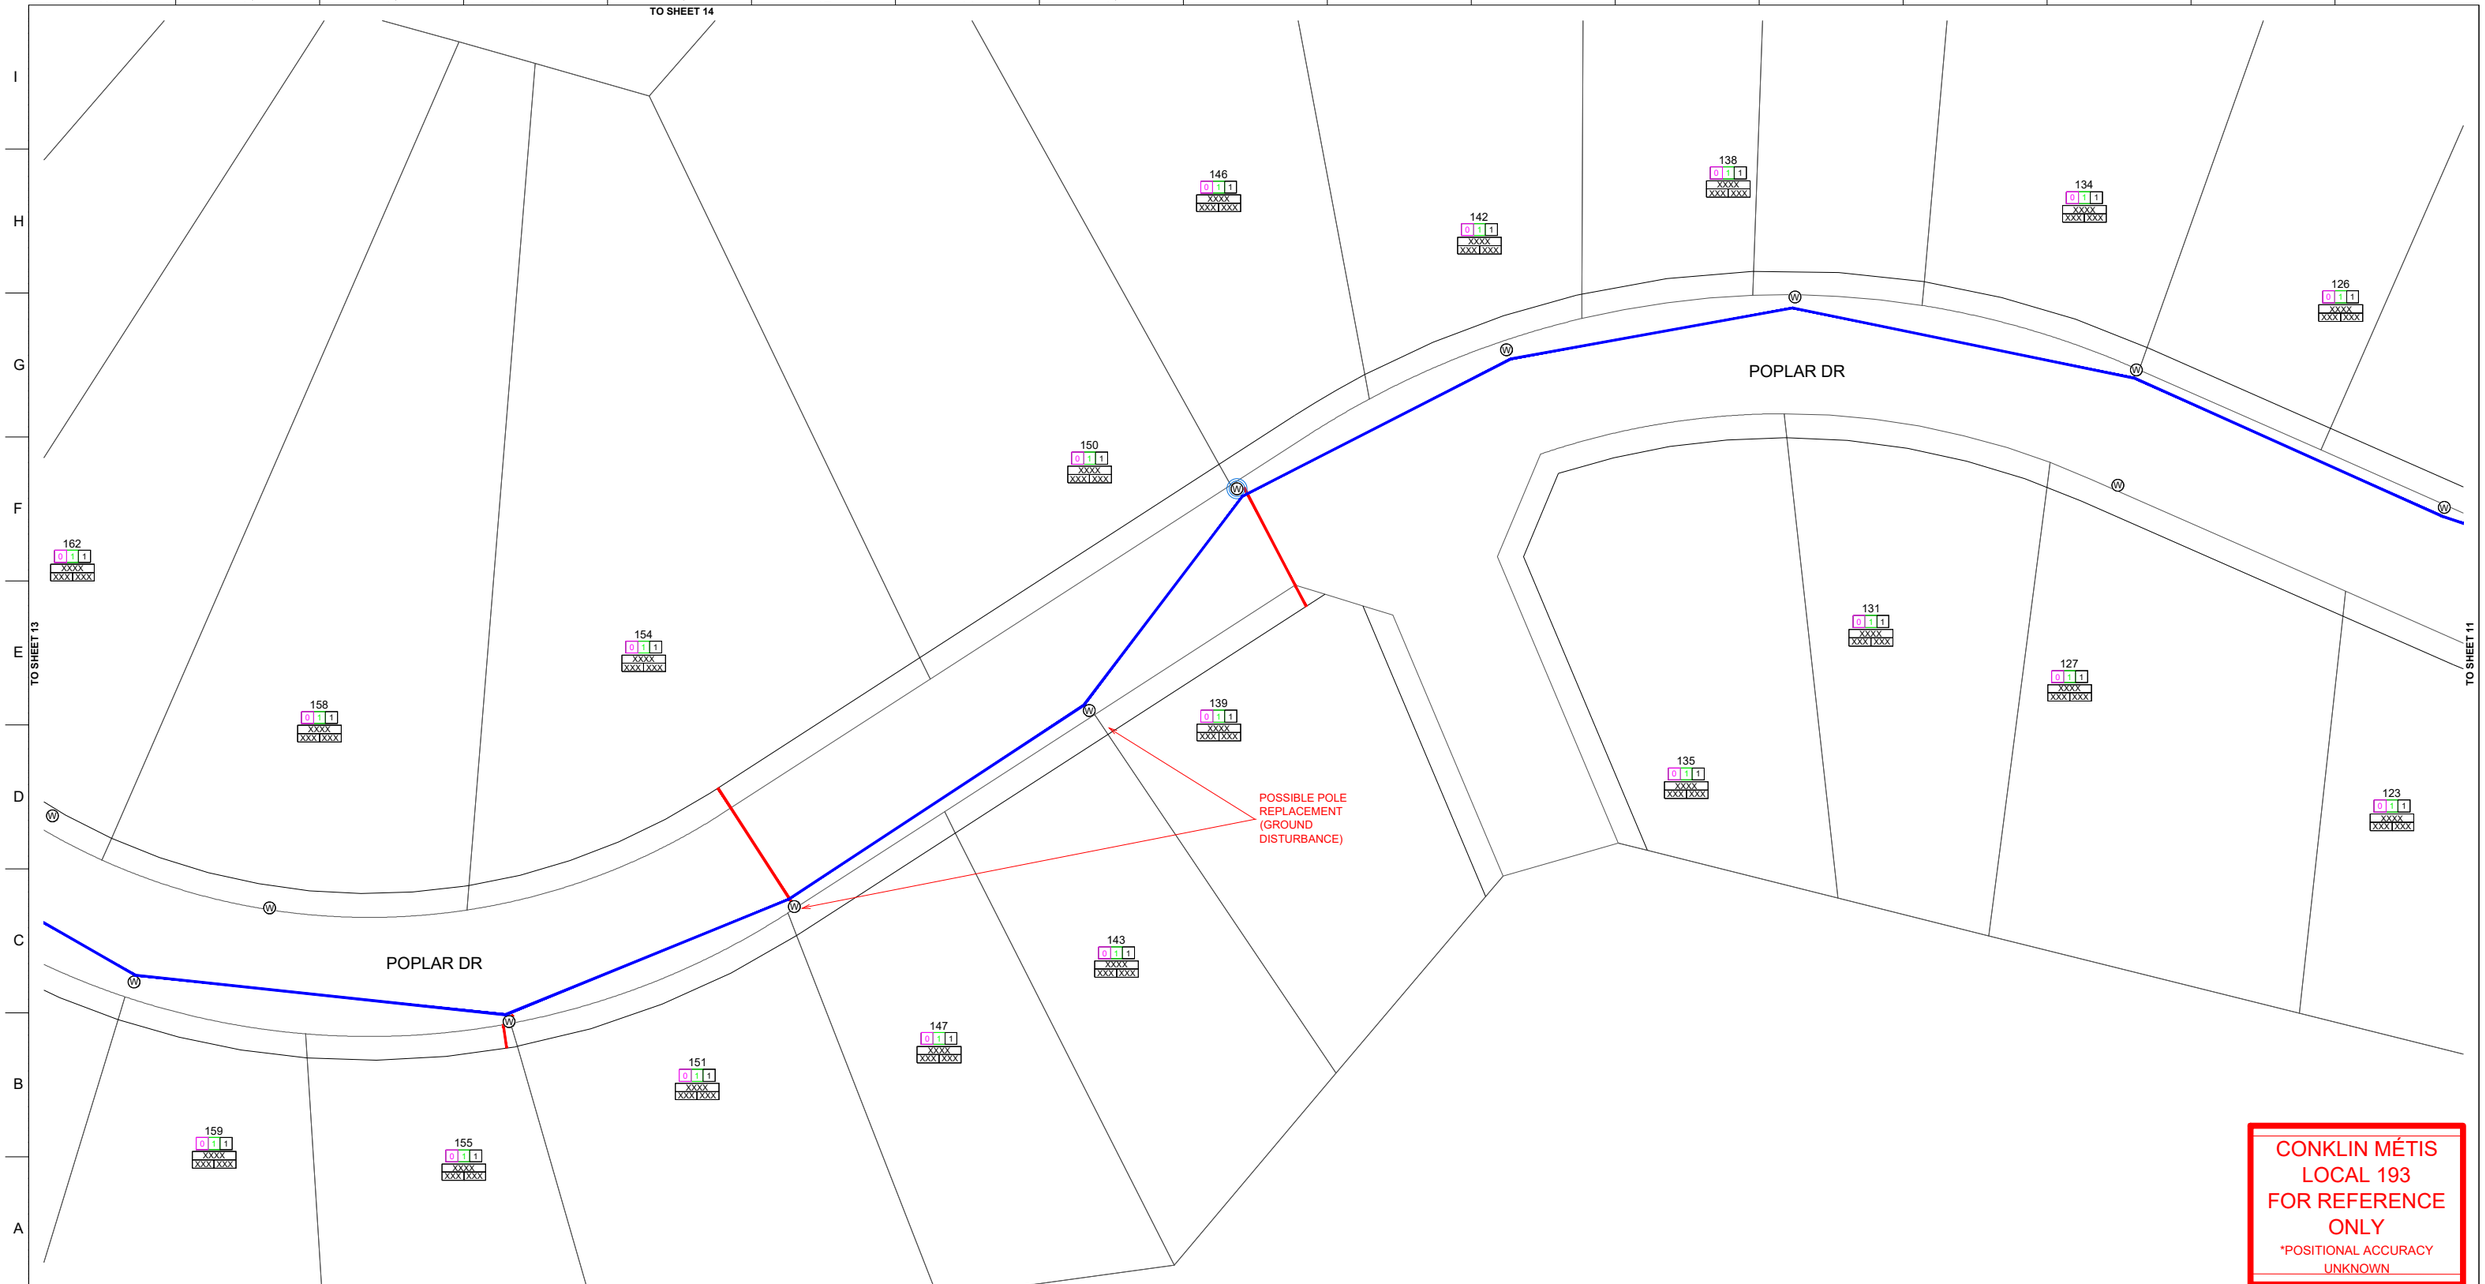

CONKLIN MÉTIS LOCAL 193
FOR REFERENCE ONLY
*POSITIONAL ACCURACY UNKNOWN

N

0 10 20 30 40 50 100
metres

REFERENCE DRAWINGS			REVISIONS					
DRAWING No.	TITLE	REV	DATE	DESCRIPTION	DES	DFT	CHK	APP
2843470ULA	FDH PERMIT CNKL 1011A	A	2022-06-06	FOR APPROVAL	STN	STN	JC	JC
XXXXXXXC	FEEDER DRAWING CNKL FAXX							
2843470ULA1	UNDERGROUND PERMIT CNKL 1011A							

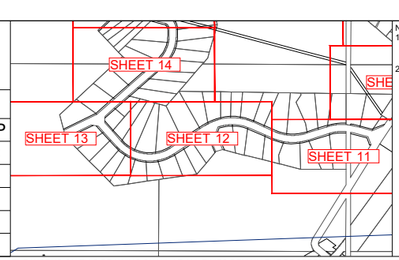

NOTE:
1. SEE STANDARD OPERATING PROCEDURE PROCEDURE DOCUMENT FOR ADDITIONAL INSTALLATION DETAILS
2. CONTRACTOR TO ENSURE ALL EXISTING UTILITIES ARE LOCATED PRIOR TO COMMENCING WORK

ALBERTA ONE CALL
CALL BEFORE YOU DIG
1-800-242-3447
CALL AT LEAST TWO FULL WORKING DAYS BEFORE YOU PLAN TO DIG

DIGSHAW
CALL 1.866.DIGSHAW OR VISIT DIGSHAW.CA BEFORE YOU DIG.

PREPARED FOR:
TELUS

PREPARED BY:
LEDCOR

PROJECT FALCON
CONSULTATION DRAWING
CNKL 1011A
WOOD BUFFALO, AB

NETWORK No	2843470FN	DATE	2022-06-06
SCALE 1:1500	DOCUMENT No. CNKL-1011A-2843470FN	SHEET 12 OF 21	REVISION A

DWG 11 x 17

THE WORKS ON THIS DRAWING SHALL AT ALL TIMES REMAIN THE PROPERTY OF TELUS. ALL CONSTRUCTION, INSTALLATION AND TESTING TO BE PERFORMED IN ACCORDANCE WITH RELEVANT TELUS OUTSIDE PLANT STANDARDS AND PRACTICES IN EFFECT ON DATE OF STATEMENT OF WORK OR AGREED TO THEREAFTER.

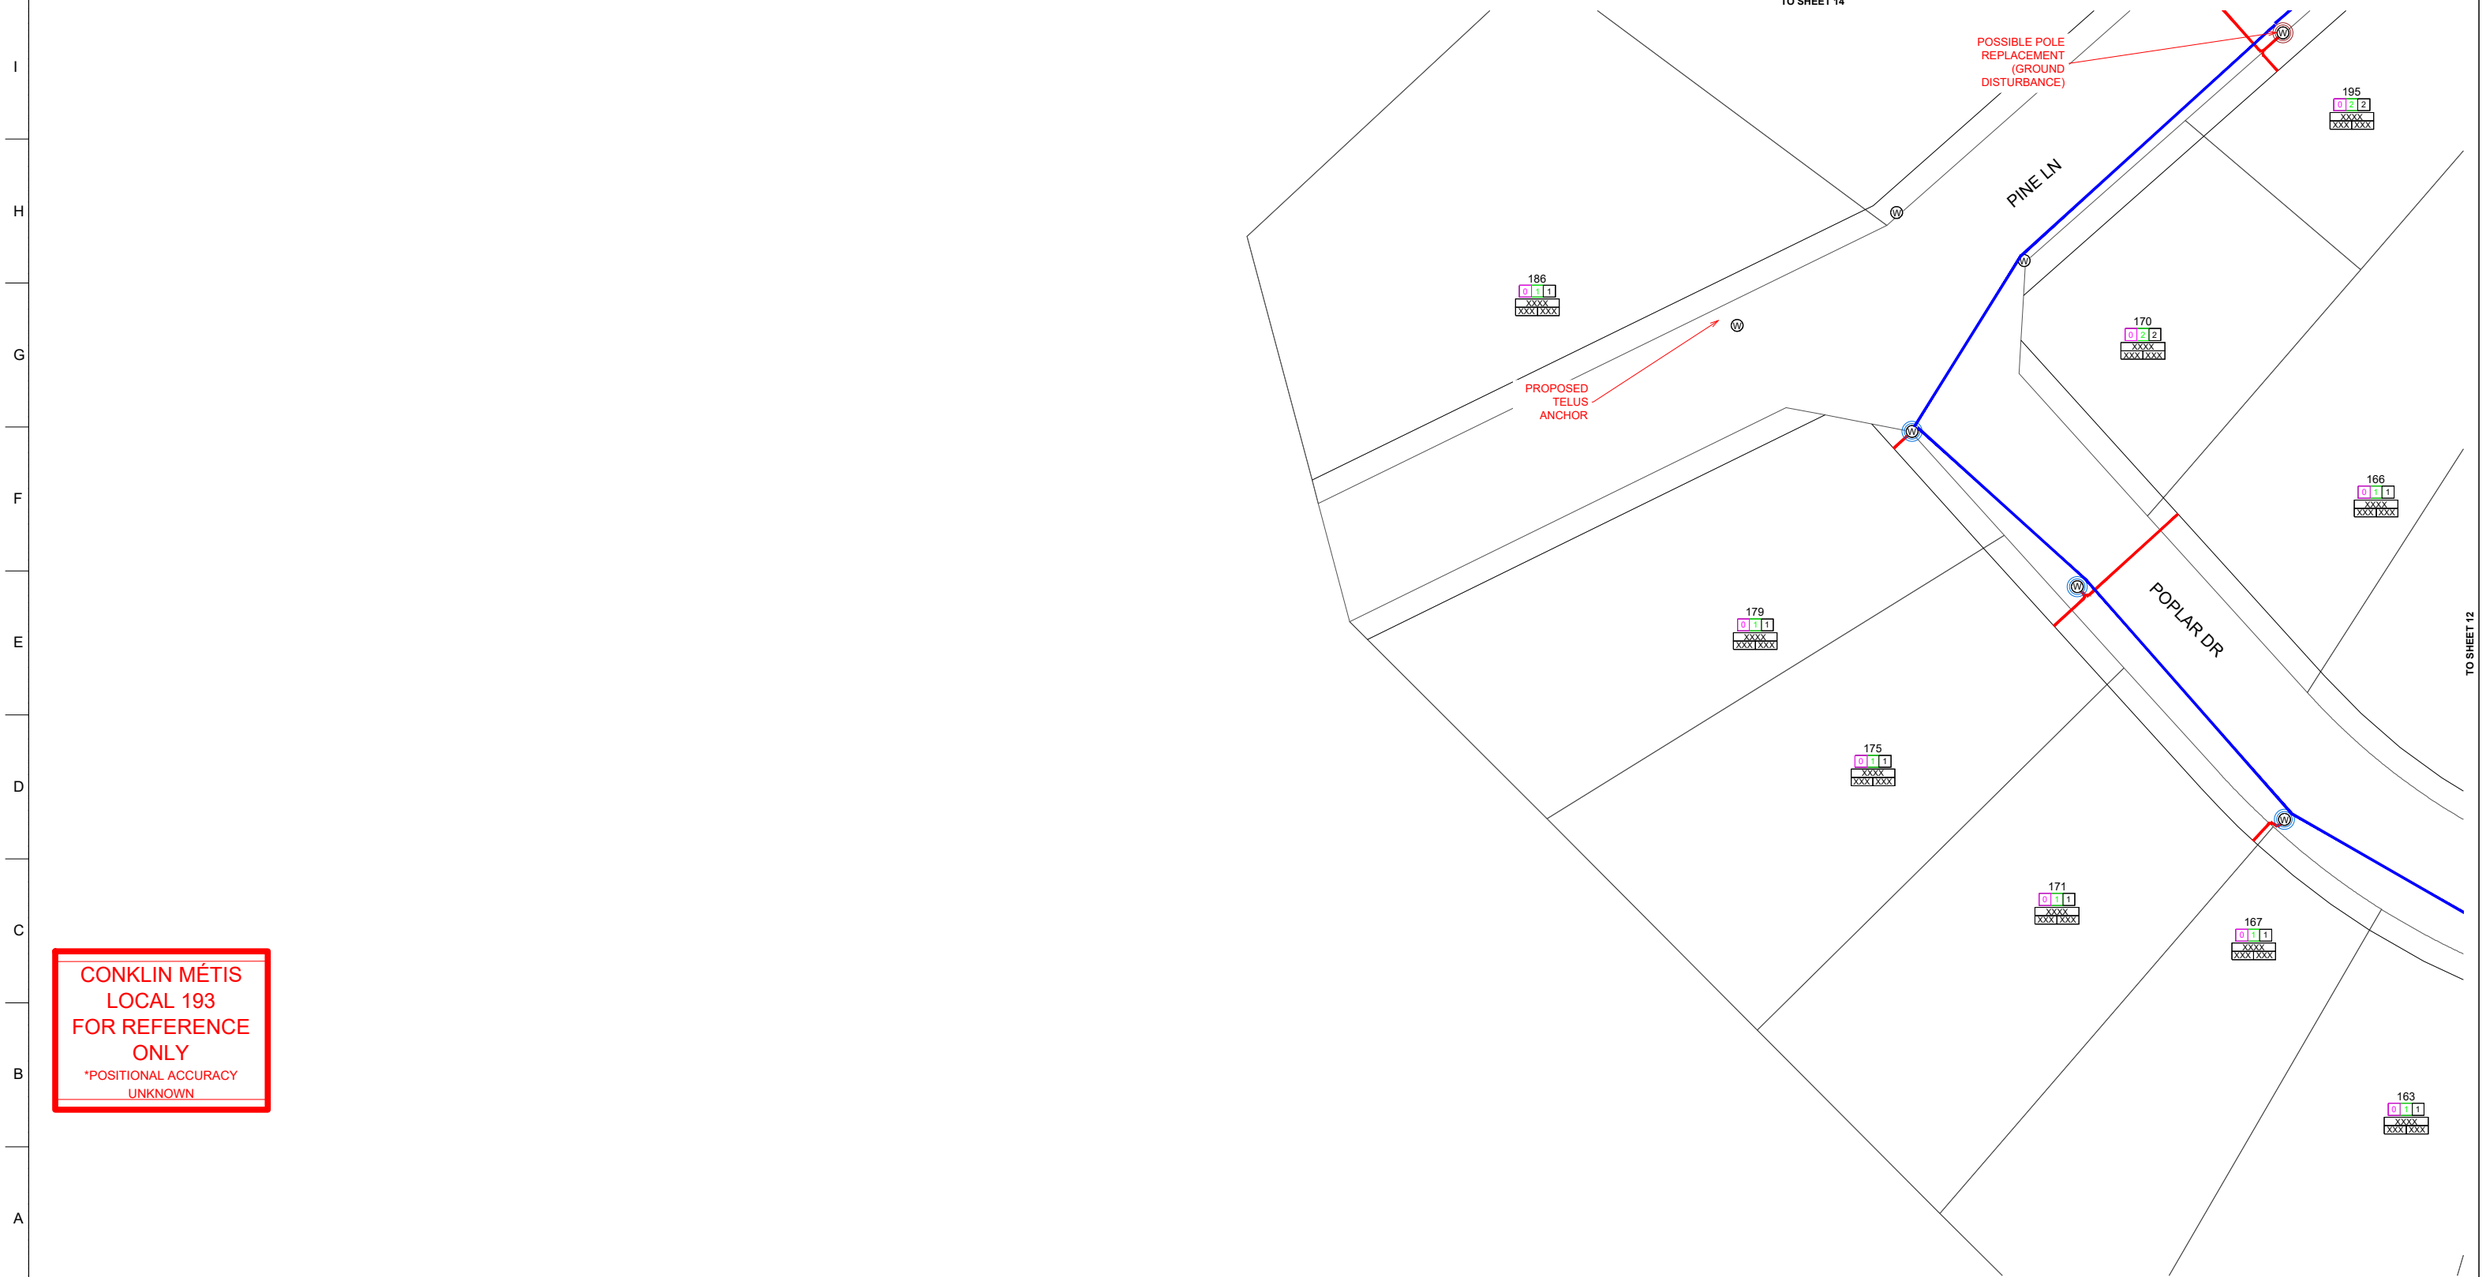

CONKLIN MÉTIS LOCAL 193
FOR REFERENCE ONLY
*POSITIONAL ACCURACY UNKNOWN

N

0 10 20 30 40 50 100
metres

REFERENCE DRAWINGS			REVISIONS					
DRAWING No.	TITLE	REV	DATE	DESCRIPTION	DES	DFT	CHK	APP
2843470ULA	FDH PERMIT CNKL 1011A	A	2022-06-06	FOR APPROVAL	STN	STN	JC	JC
XXXXXXXC	FEEDER DRAWING CNKL FAXX							
2843470ULA1	UNDERGROUND PERMIT CNKL 1011A							

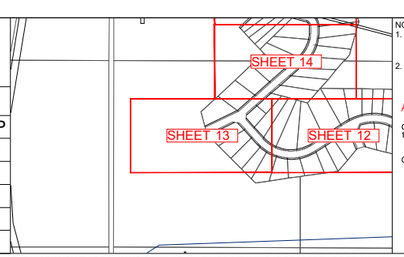

NOTE:
1. SEE STANDARD OPERATING PROCEDURE PROCEDURE DOCUMENT FOR ADDITIONAL INSTALLATION DETAILS
2. CONTRACTOR TO ENSURE ALL EXISTING UTILITIES ARE LOCATED PRIOR TO COMMENCING WORK

ALBERTA ONE CALL
CALL BEFORE YOU DIG 1-800-242-3447
CALL AT LEAST TWO FULL WORKING DAYS BEFORE YOU PLAN TO DIG
DIGSHAW
CALL 1.866.DIGSHAW OR VISIT DIGSHAW.CA BEFORE YOU DIG.

PREPARED FOR: TELUS

PREPARED BY: LEDCOR

PROJECT FALCON
CONSULTATION DRAWING
CNKL 1011A
WOOD BUFFALO, AB

NETWORK No	2843470FN	DATE	2022-06-06
SCALE 1:1500	DOCUMENT No. CNKL-1011A-2843470FN	SHEET 13 OF 21	REVISION A

DWG 11 x 17

THE WORKS ON THIS DRAWING SHALL AT ALL TIMES REMAIN THE PROPERTY OF TELUS. ALL CONSTRUCTION, INSTALLATION AND TESTING TO BE PERFORMED IN ACCORDANCE WITH RELEVANT TELUS OUTSIDE PLANT STANDARDS AND PRACTICES IN EFFECT ON DATE OF STATEMENT OF WORK OR AGREED TO THEREAFTER.

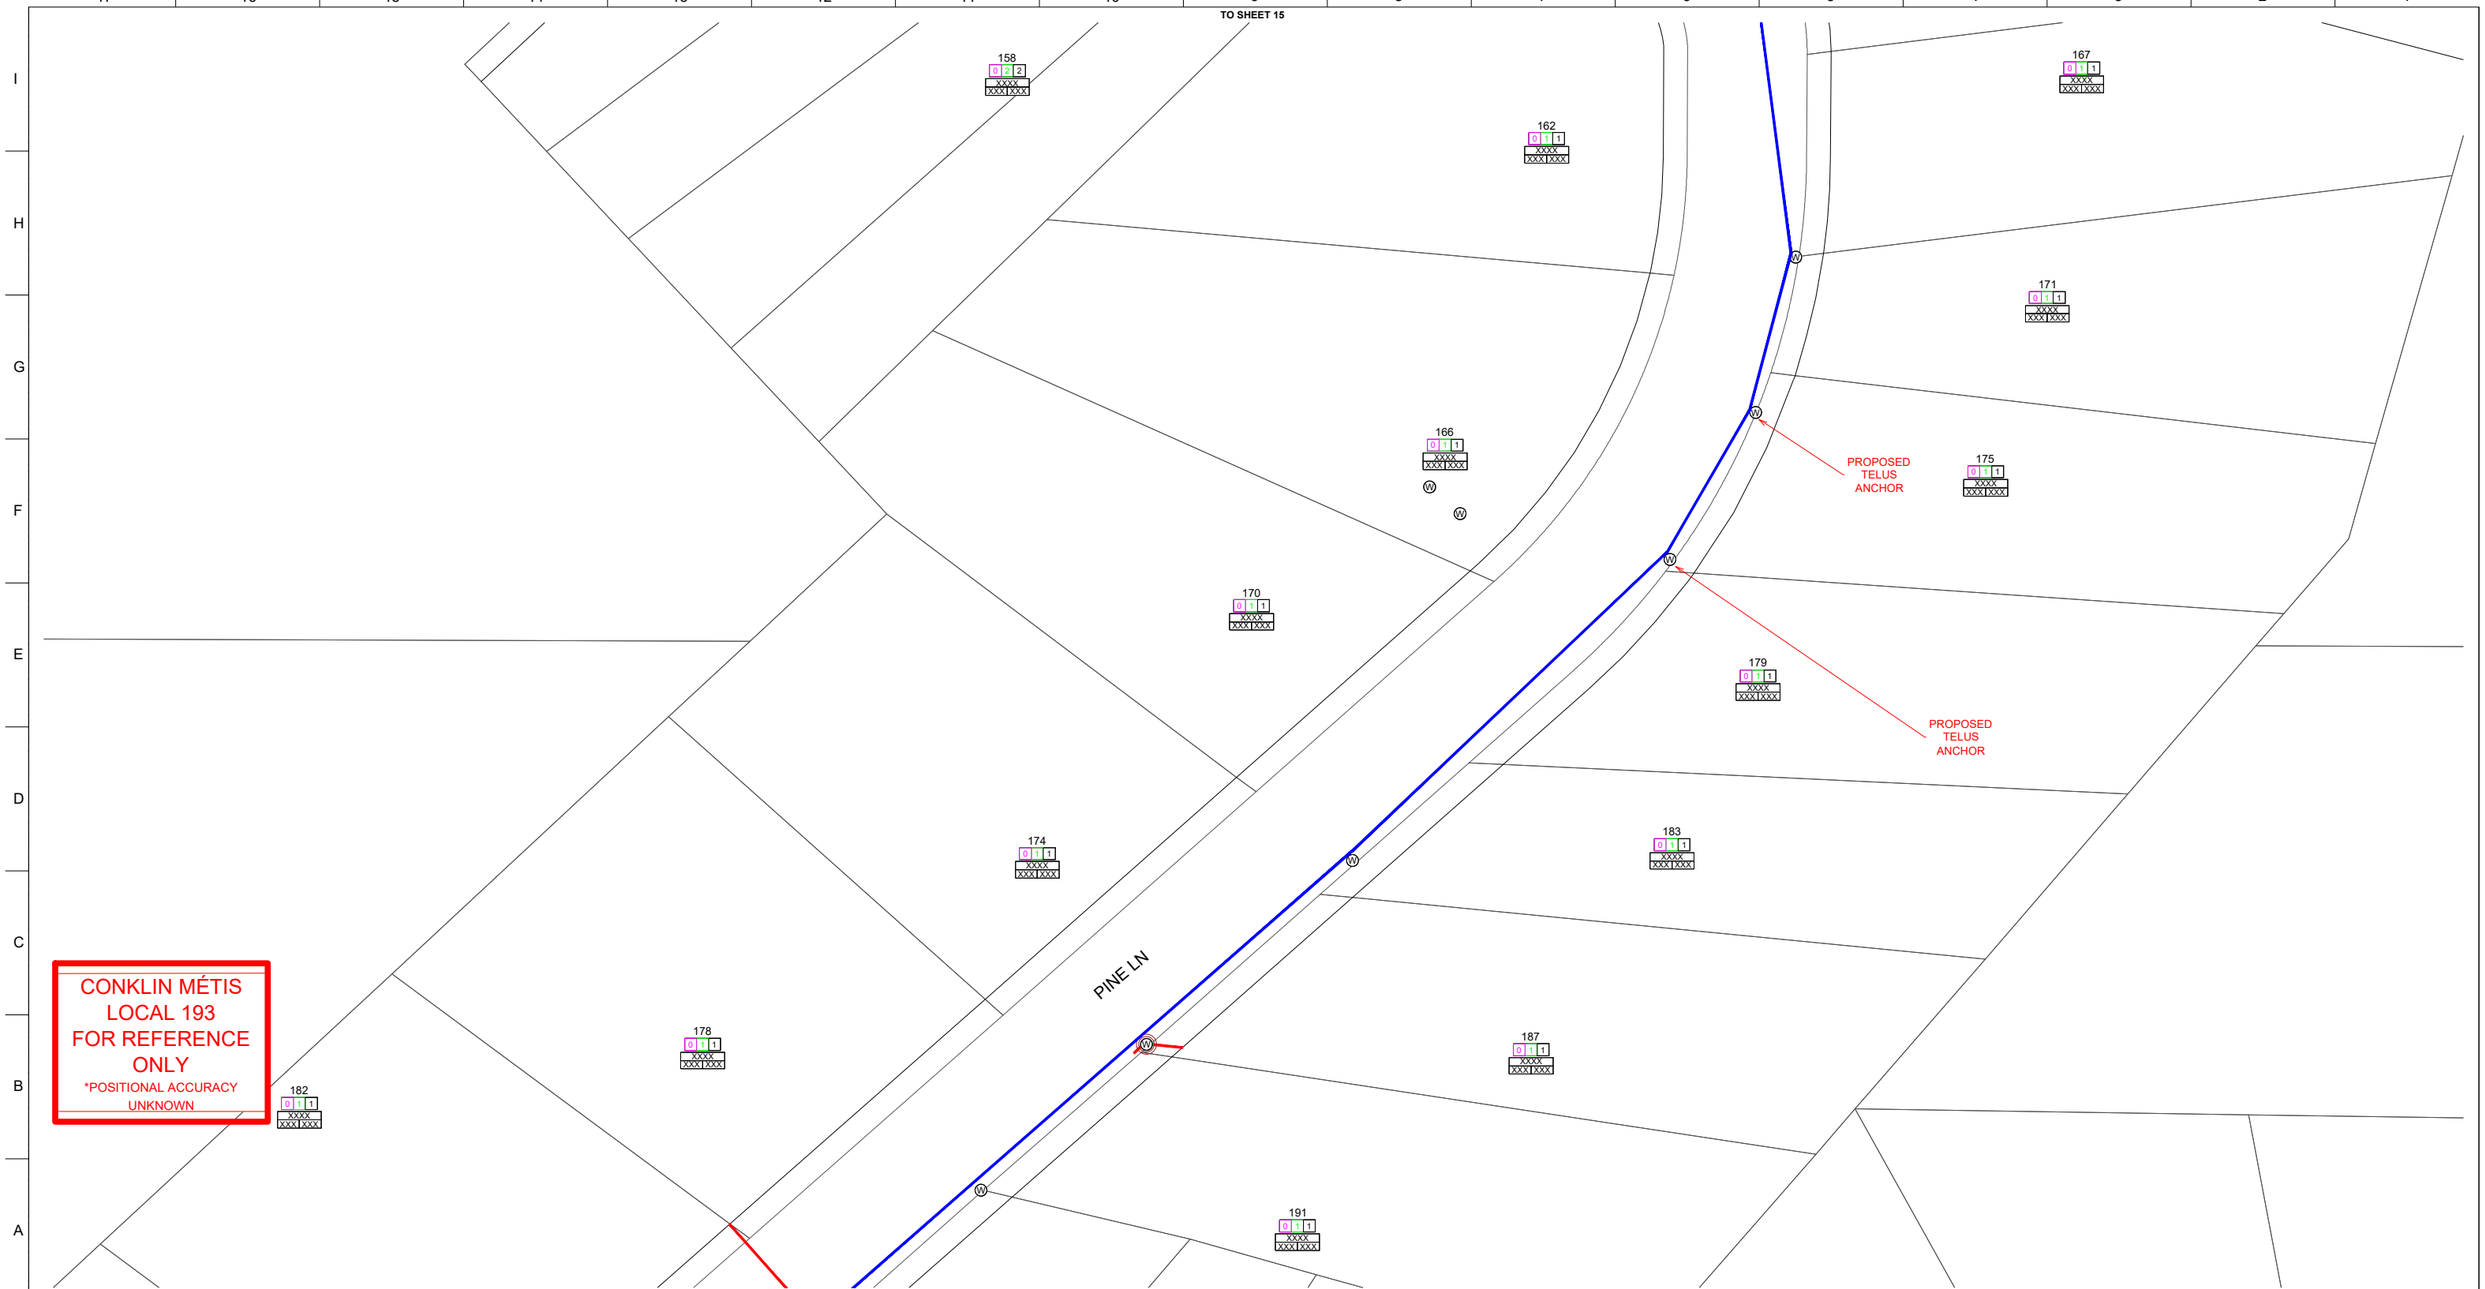

N

0 10 20 30 40 50 100
metres

REFERENCE DRAWINGS			REVISIONS					
DRAWING No.	TITLE	REV	DATE	DESCRIPTION	DES	DFT	CHK	APP
2843470ULA	FDH PERMIT CNKL 1011A	A	2022-06-06	FOR APPROVAL	STN	STN	JC	JC
XXXXXXXC	FEEDER DRAWING CNKL FAXX							
2843470ULA1	UNDERGROUND PERMIT CNKL 1011A							

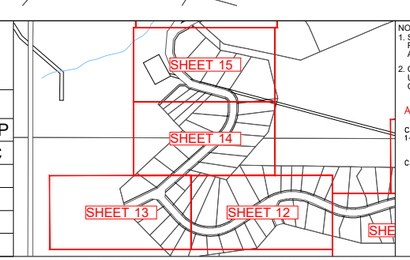

NOTE:
1. SEE STANDARD OPERATING PROCEDURE PROCEDURE DOCUMENT FOR ADDITIONAL INSTALLATION DETAILS
2. CONTRACTOR TO ENSURE ALL EXISTING UTILITIES ARE LOCATED PRIOR TO COMMENCING WORK

ALBERTA ONE CALL
CALL BEFORE YOU DIG 1-800-242-3447
CALL AT LEAST TWO FULL WORKING DAYS BEFORE YOU PLAN TO DIG
DIGSHAW
CALL 1.866.DIGSHAW OR VISIT DIGSHAW.CA BEFORE YOU DIG

PREPARED FOR: TELUS

PREPARED BY: LEDCOR

PROJECT FALCON
CONSULTATION DRAWING
CNKL 1011A
WOOD BUFFALO, AB

NETWORK No	2843470FN	DATE	2022-06-06
SCALE 1:1500	DOCUMENT No. CNKL-1011A-2843470FN	SHEET 14 OF 21	REVISION A

DWG 11 x 17

THE WORKS ON THIS DRAWING SHALL AT ALL TIMES REMAIN THE PROPERTY OF TELUS. ALL CONSTRUCTION, INSTALLATION AND TESTING TO BE PERFORMED IN ACCORDANCE WITH RELEVANT TELUS OUTSIDE PLANT STANDARDS AND PRACTICES IN EFFECT ON DATE OF STATEMENT OF WORK OR AGREED TO THEREAFTER.

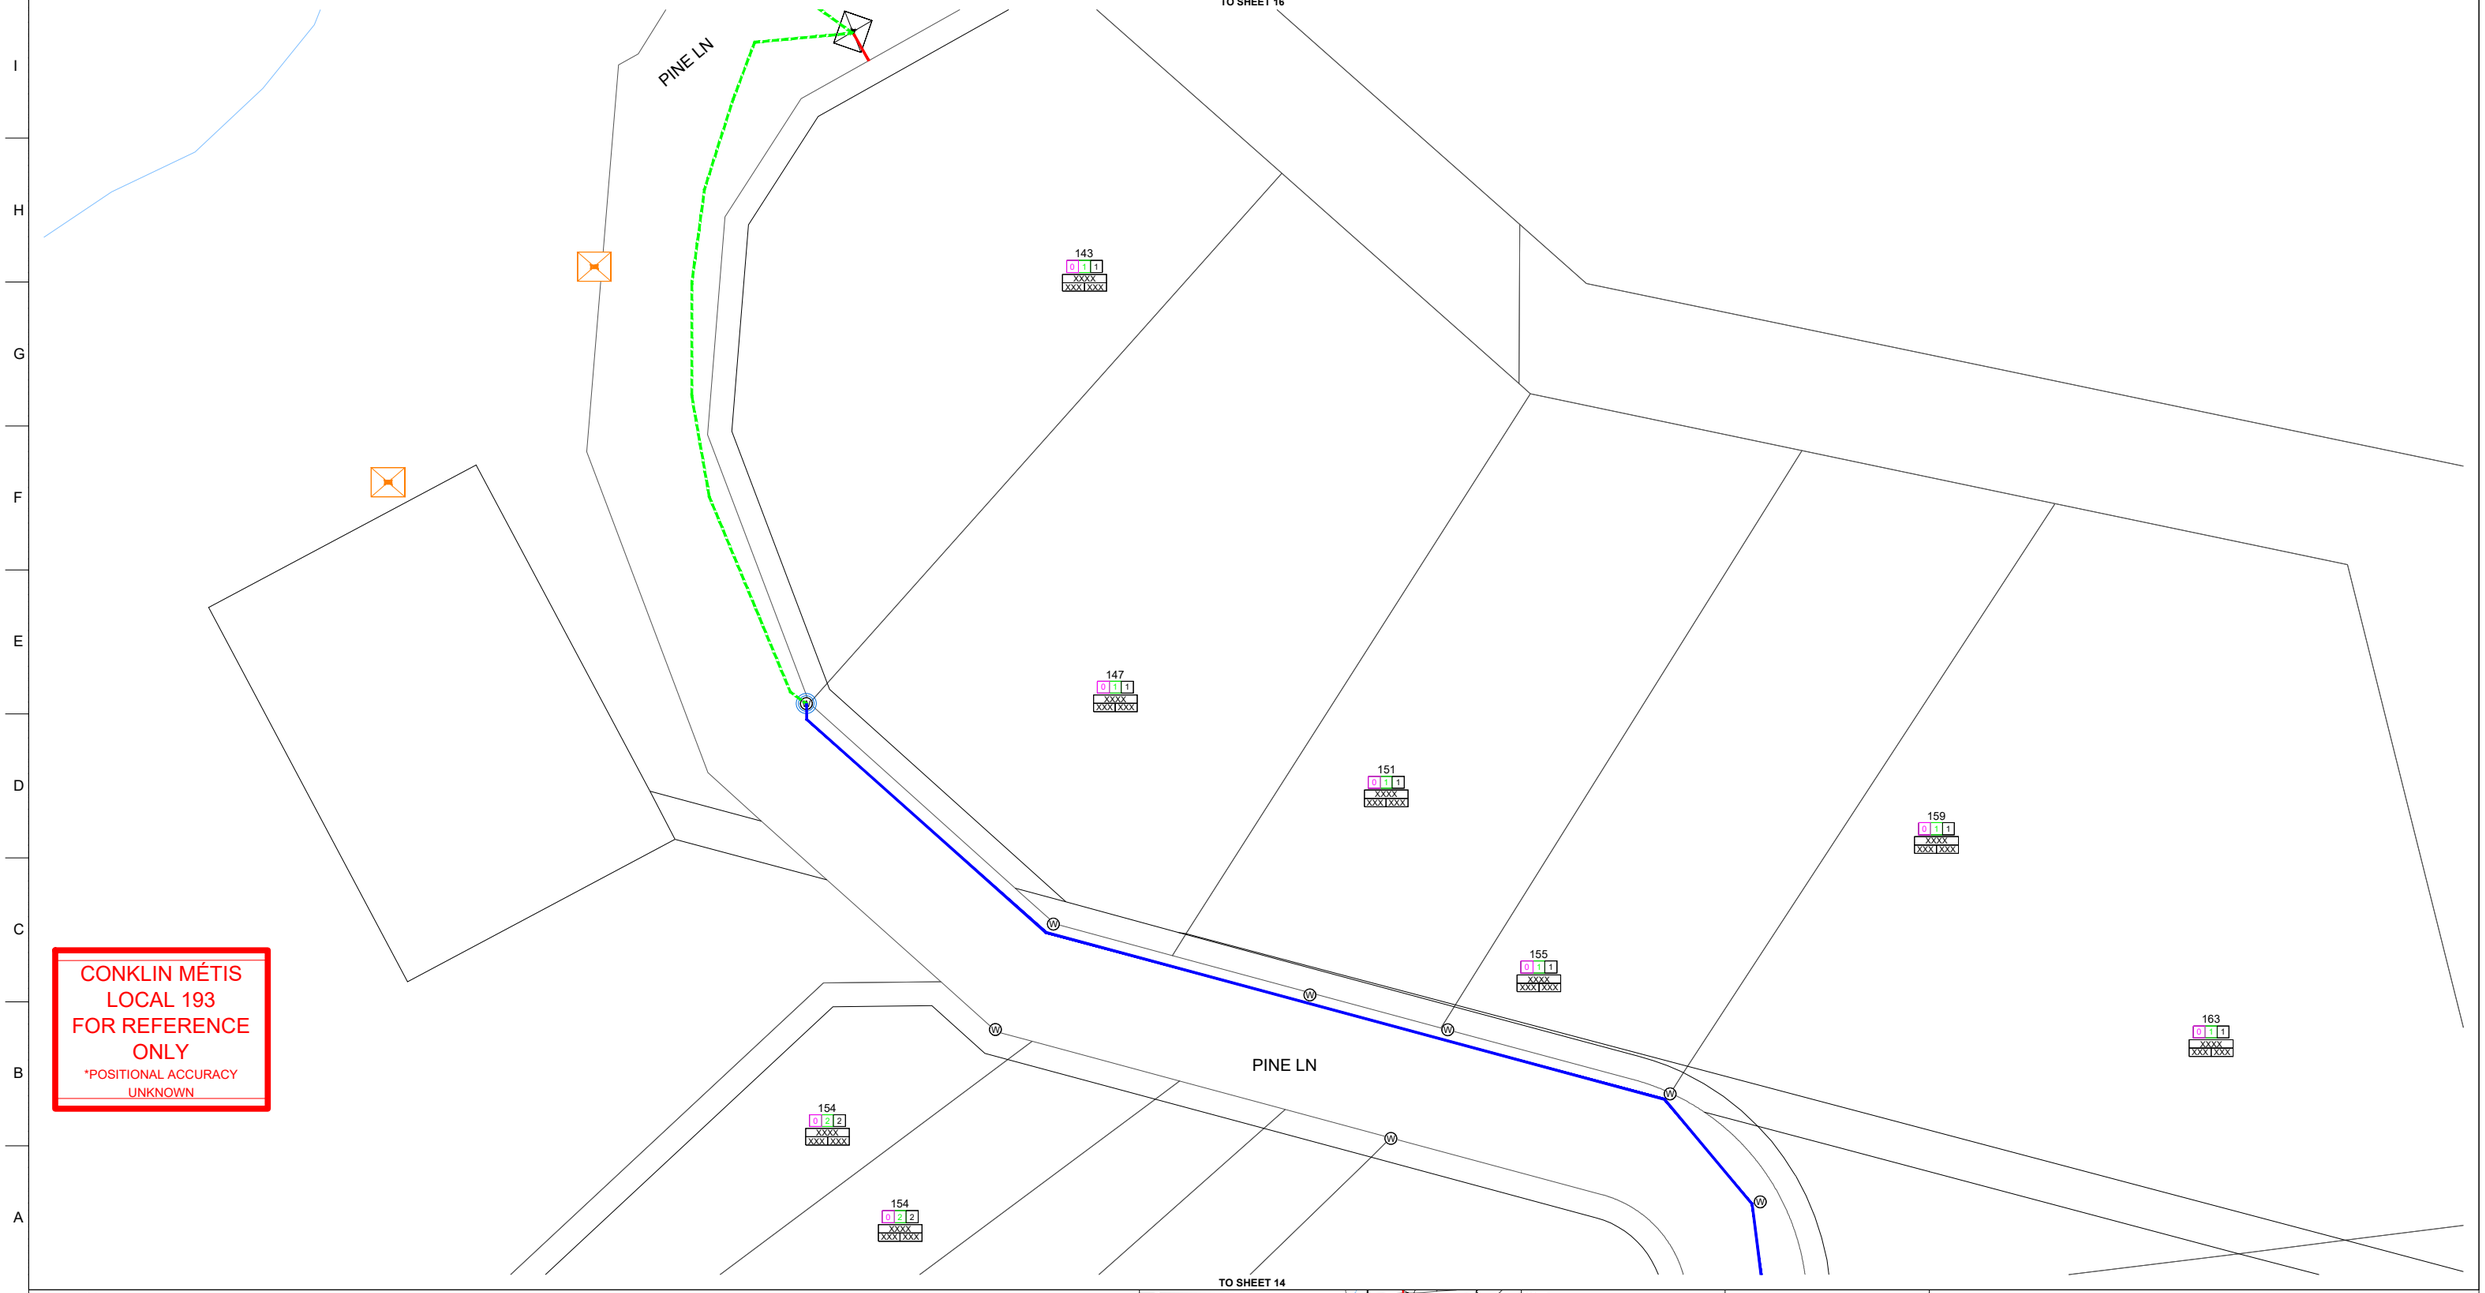

N

0 10 20 30 40 50 100
metres

REFERENCE DRAWINGS			REVISIONS					
DRAWING No.	TITLE	REV	DATE	DESCRIPTION	DES	DFT	CHK	APP
2843470ULA	FDH PERMIT CNKL 1011A	A	2022-06-06	FOR APPROVAL	STN	STN	JC	JC
XXXXXXXC	FEEDER DRAWING CNKL FAXX							
2843470ULA1	UNDERGROUND PERMIT CNKL 1011A							

DWG 11 x 17

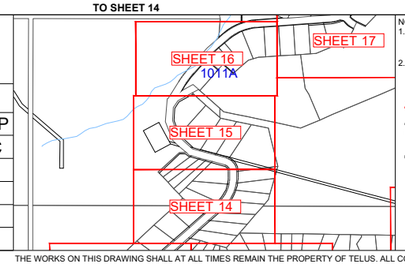

NOTE:
1. SEE STANDARD OPERATING PROCEDURE PROCEDURE DOCUMENT FOR ADDITIONAL INSTALLATION DETAILS
2. CONTRACTOR TO ENSURE ALL EXISTING UTILITIES ARE LOCATED PRIOR TO COMMENCING WORK

ALBERTA ONE CALL
CALL BEFORE YOU DIG
1-800-242-3447
CALL AT LEAST TWO FULL WORKING DAYS BEFORE YOU PLAN TO DIG
DIGSHAW
CALL 1.800.DIGSHAW OR VISIT DIGSHAW.CA BEFORE YOU DIG.

PREPARED FOR:
TELUS

PREPARED BY:
LEDCOR

PROJECT FALCON
CONSULTATION DRAWING
CNKL 1011A
WOOD BUFFALO, AB

NETWORK No	2843470FN	DATE	2022-06-06
SCALE 1:1500	DOCUMENT No. CNKL-1011A-2843470FN	SHEET 15 OF 21	REVISION A

THE WORKS ON THIS DRAWING SHALL AT ALL TIMES REMAIN THE PROPERTY OF TELUS. ALL CONSTRUCTION, INSTALLATION AND TESTING TO BE PERFORMED IN ACCORDANCE WITH RELEVANT TELUS OUTSIDE PLANT STANDARDS AND PRACTICES IN EFFECT ON DATE OF STATEMENT OF WORK OR AGREED TO THEREAFTER.

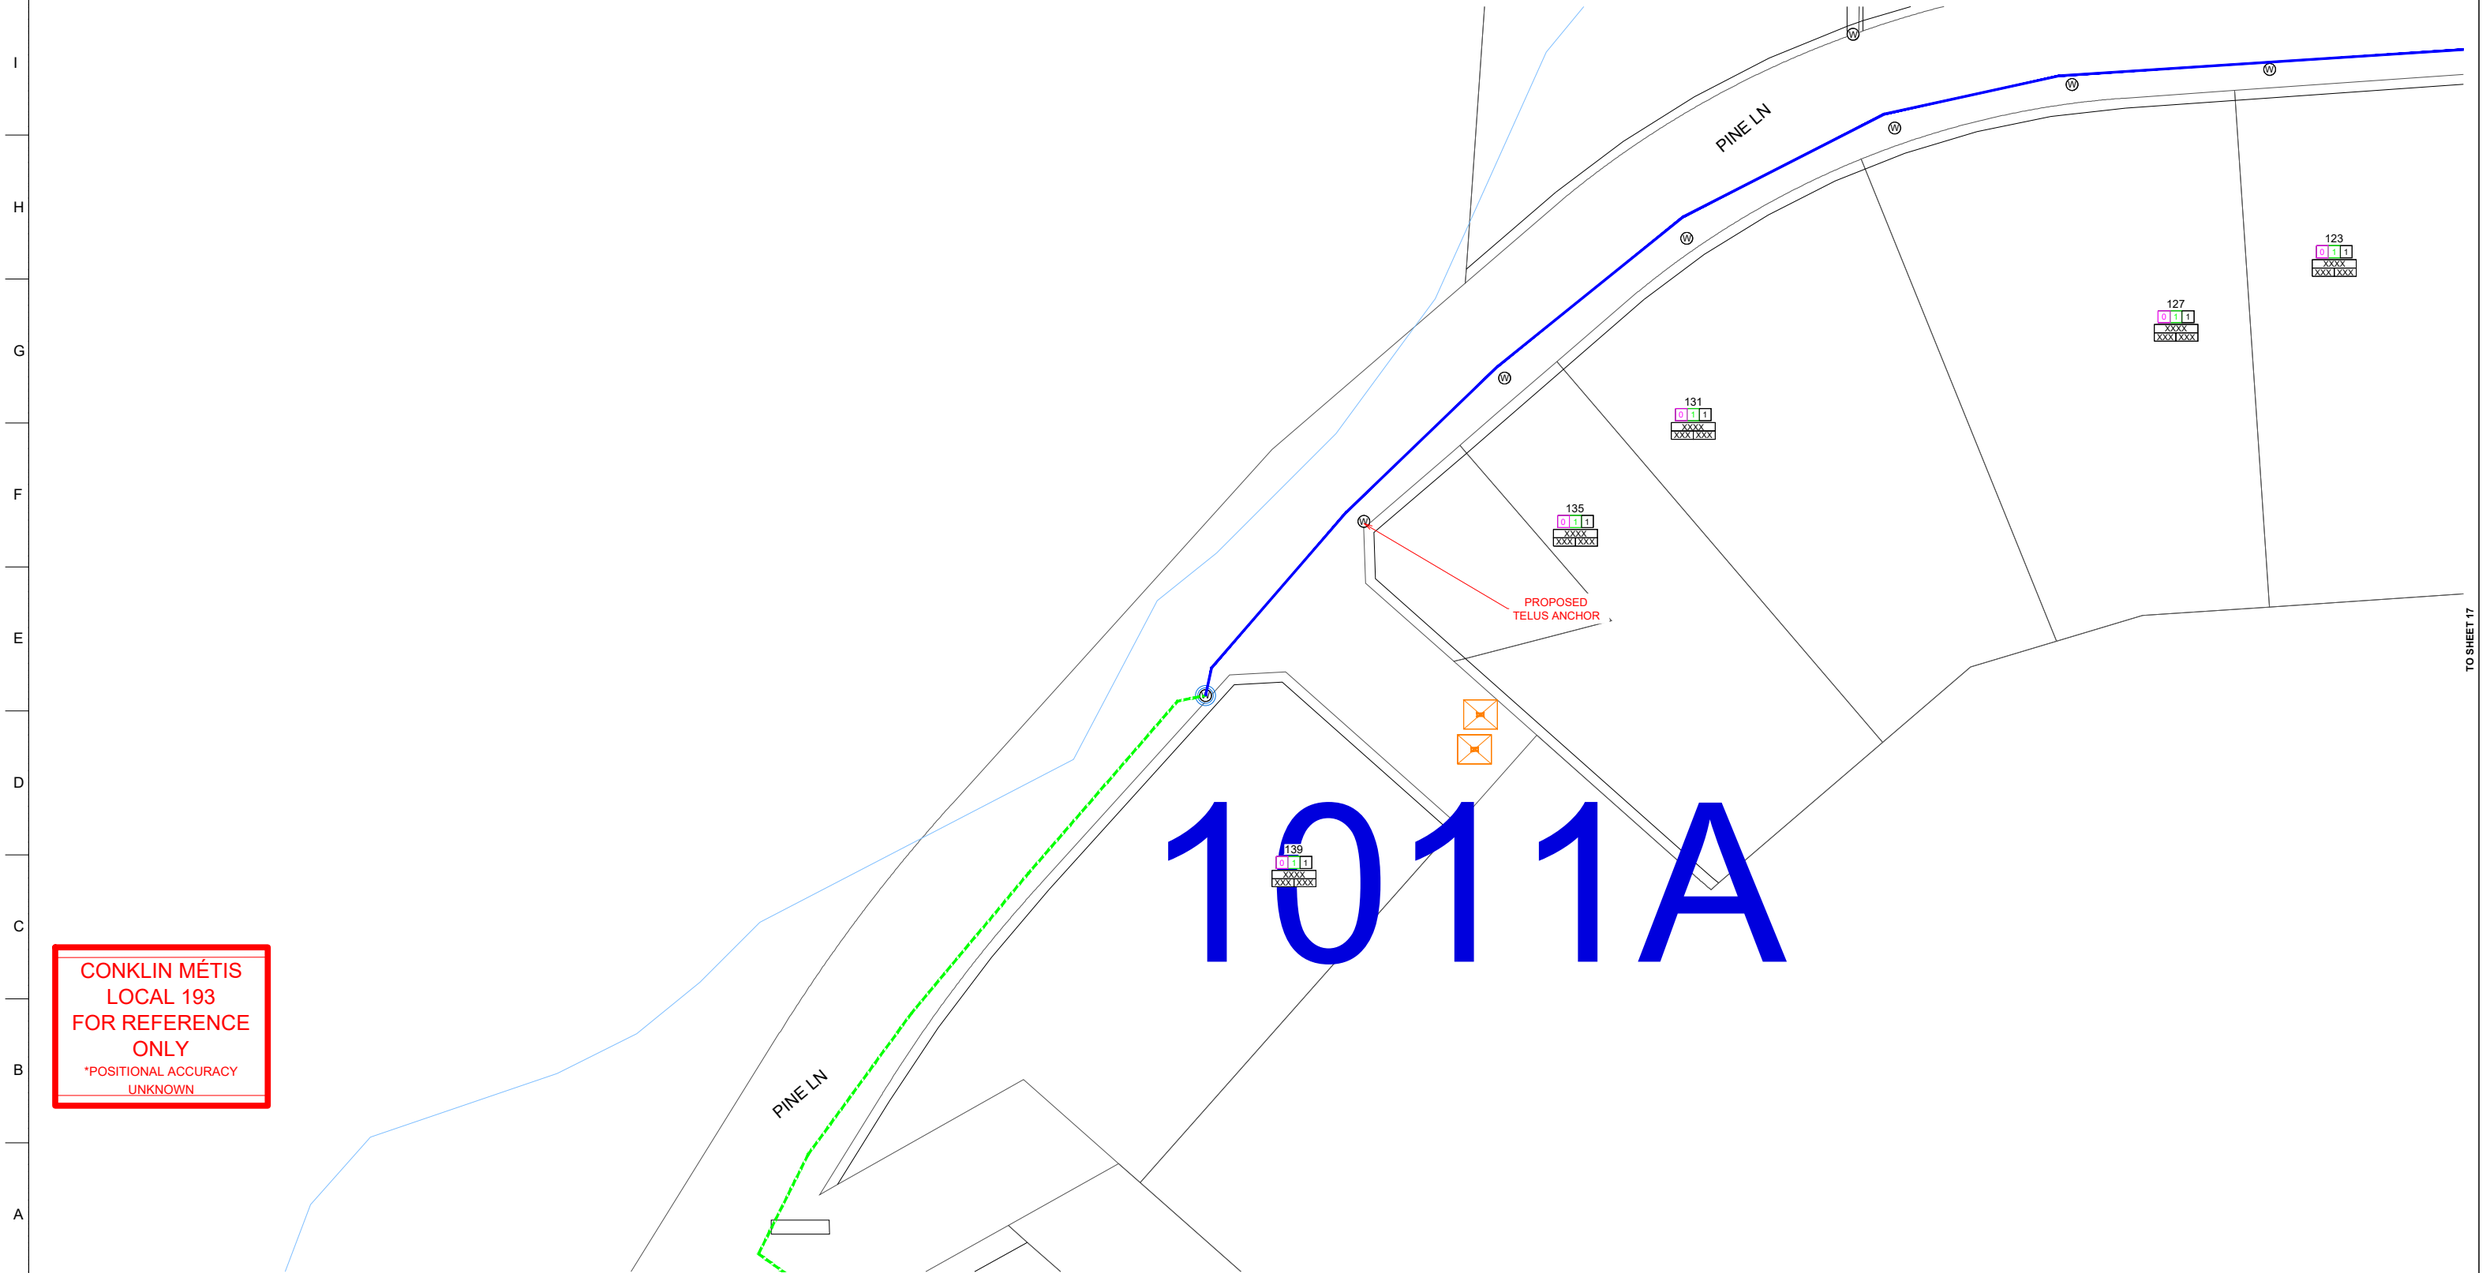

CONKLIN MÉTIS
LOCAL 193
FOR REFERENCE
ONLY
*POSITIONAL ACCURACY
UNKNOWN

N

0 10 20 30 40 50 100
metres

REFERENCE DRAWINGS			REVISIONS					
DRAWING No.	TITLE	REV	DATE	DESCRIPTION	DES	DFT	CHK	APP
2843470ULA	FDH PERMIT CNKL 1011A	A	2022-06-06	FOR APPROVAL	STN	STN	JC	JC
XXXXXXXC	FEEDER DRAWING CNKL FAXX							
2843470ULA1	UNDERGROUND PERMIT CNKL 1011A							

TO SHEET 15

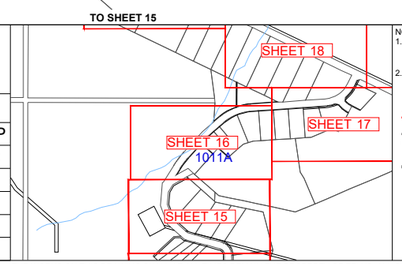

NOTE:
1. SEE STANDARD OPERATING PROCEDURE PROCEDURE DOCUMENT FOR ADDITIONAL INSTALLATION DETAILS
2. CONTRACTOR TO ENSURE ALL EXISTING UTILITIES ARE LOCATED PRIOR TO COMMENCING WORK

ALBERTA ONE CALL
CALL BEFORE YOU DIG
1-800-242-3447
CALL AT LEAST TWO FULL WORKING DAYS BEFORE YOU PLAN TO DIG
DIGSHAW
CALL 1.866.DIGSHAW OR VISIT DIGSHAW.CA BEFORE YOU DIG

PREPARED FOR:
TELUS

PREPARED BY:
LEDCOR

PROJECT FALCON
CONSULTATION DRAWING
CNKL 1011A
WOOD BUFFALO, AB

NETWORK No	2843470FN	DATE	2022-06-06
SCALE 1:1500	DOCUMENT No. CNKL-1011A-2843470FN	SHEET 16 OF 21	REVISION A

DWG 11 x 17

THE WORKS ON THIS DRAWING SHALL AT ALL TIMES REMAIN THE PROPERTY OF TELUS. ALL CONSTRUCTION, INSTALLATION AND TESTING TO BE PERFORMED IN ACCORDANCE WITH RELEVANT TELUS OUTSIDE PLANT STANDARDS AND PRACTICES IN EFFECT ON DATE OF STATEMENT OF WORK OR AGREED TO THEREAFTER.

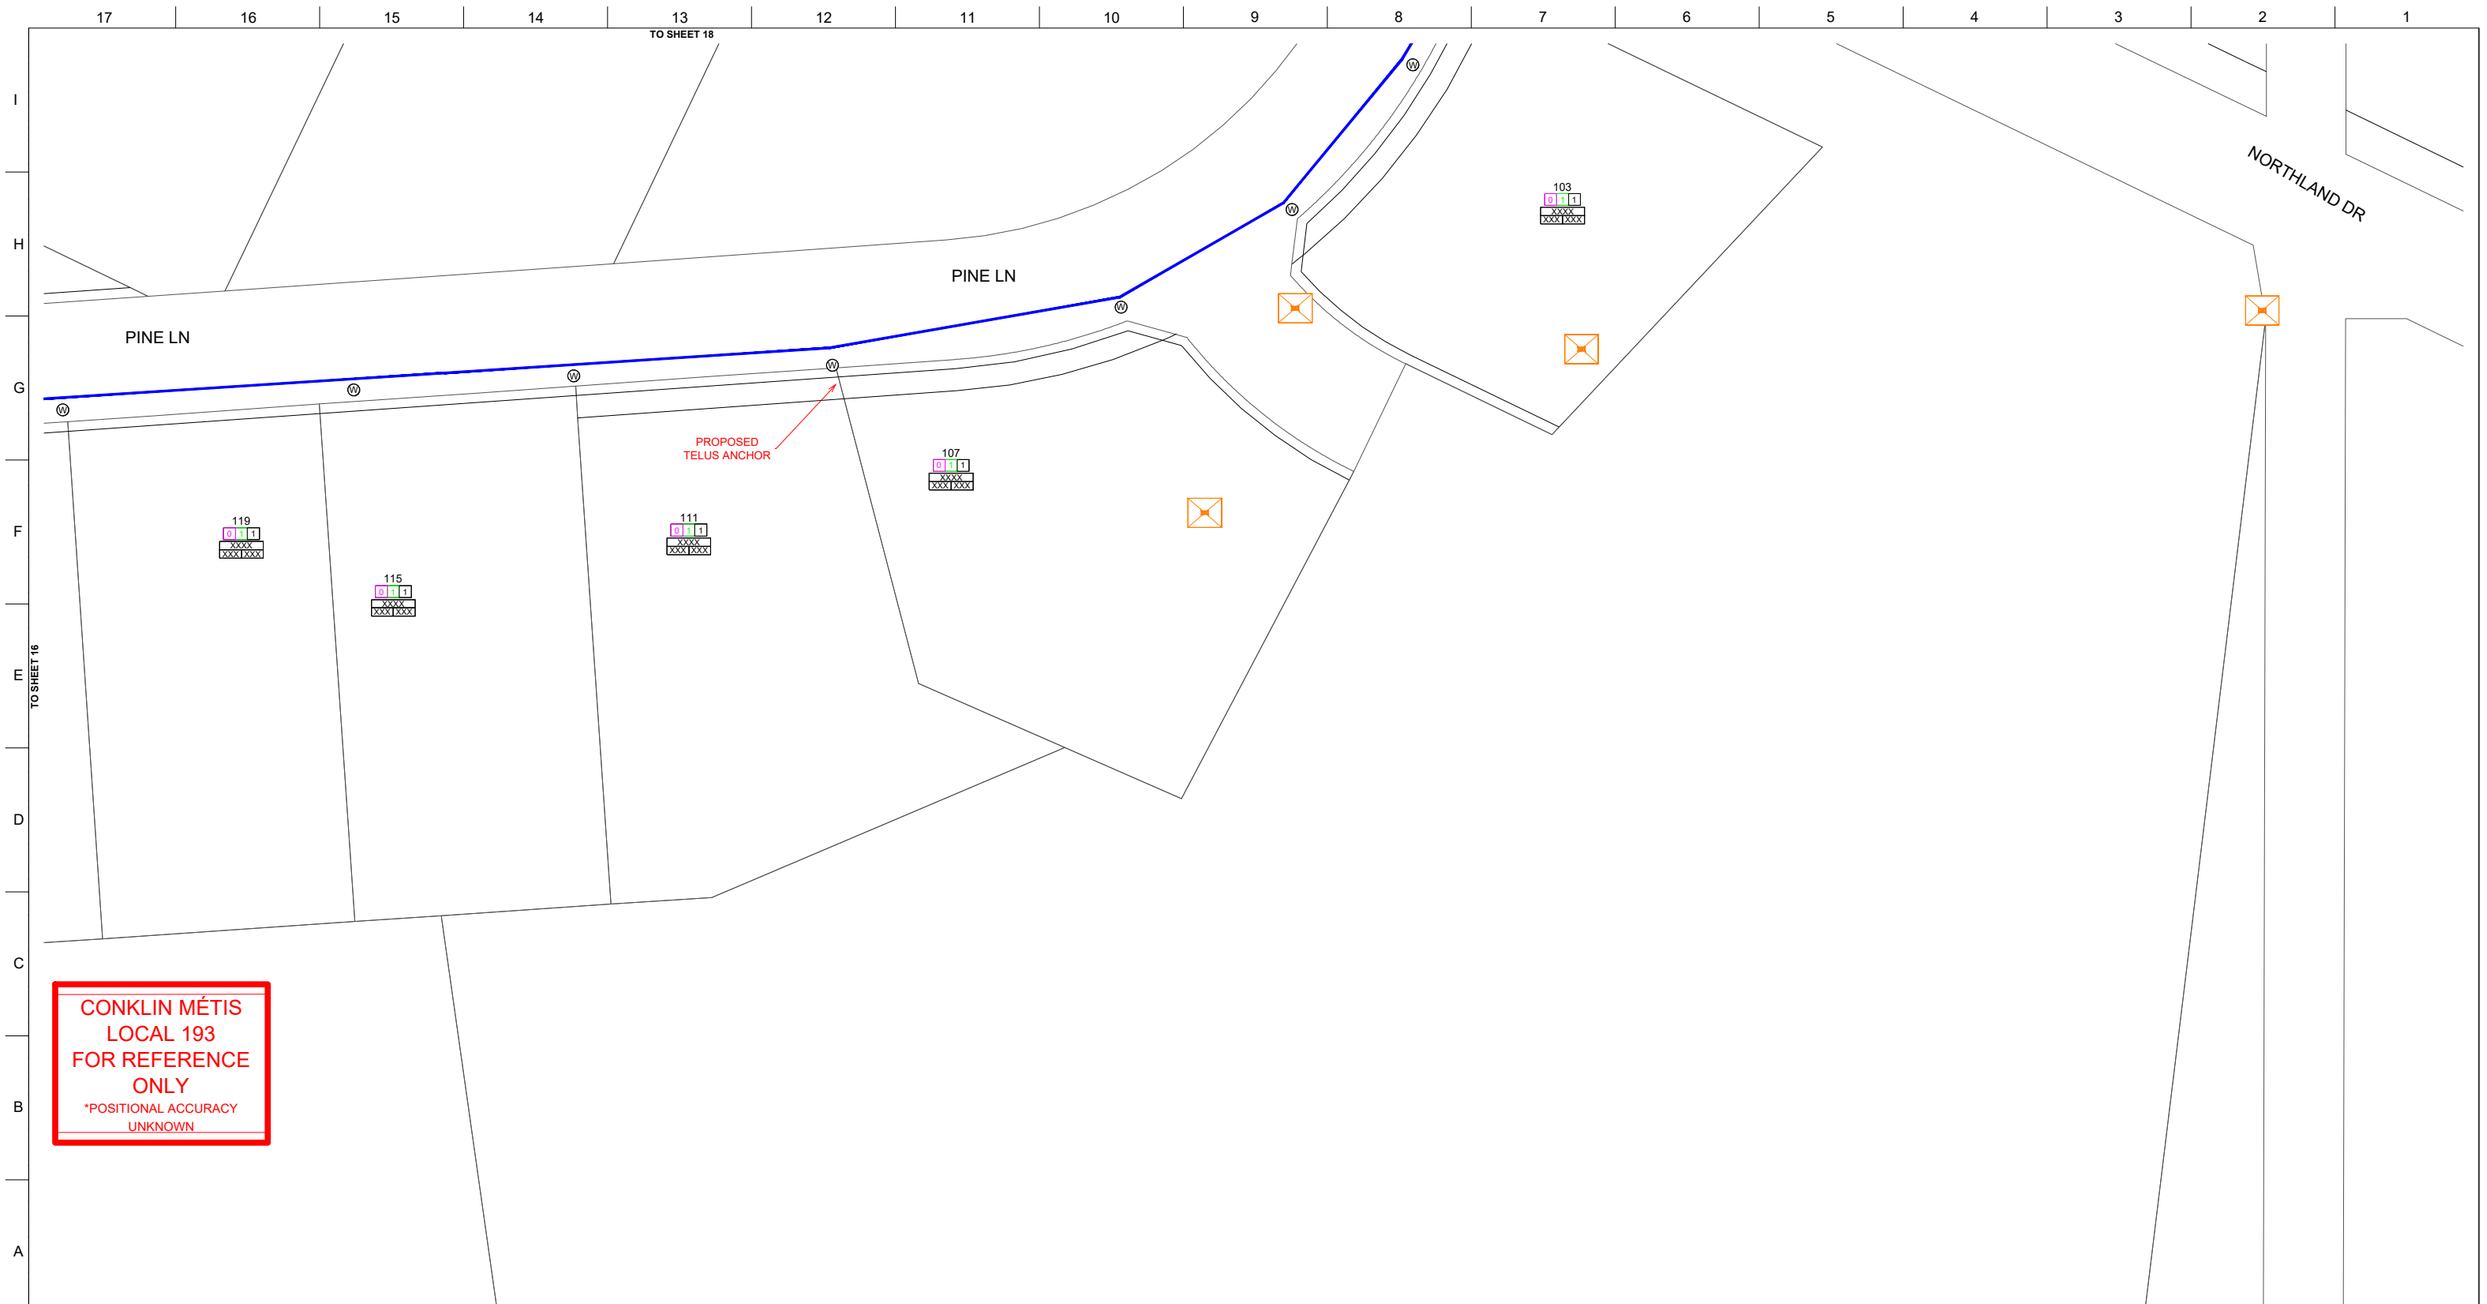

N

0 10 20 30 40 50 100
metres

REFERENCE DRAWINGS			REVISIONS					
DRAWING No.	TITLE	REV	DATE	DESCRIPTION	DES	DFT	CHK	APP
2843470ULA	FDH PERMIT CNKL 1011A	A	2022-06-06	FOR APPROVAL	STN	STN	JC	JC
XXXXXXXC	FEEDER DRAWING CNKL FAXX							
2843470ULA1	UNDERGROUND PERMIT CNKL 1011A							

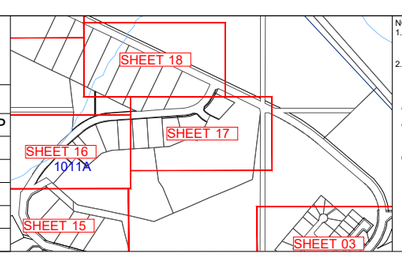

NOTE:
1. SEE STANDARD OPERATING PROCEDURE PROCEDURE DOCUMENT FOR ADDITIONAL INSTALLATION DETAILS
2. CONTRACTOR TO ENSURE ALL EXISTING UTILITIES ARE LOCATED PRIOR TO COMMENCING WORK

ALBERTA ONE CALL
CALL BEFORE YOU DIG
1-800-242-3447
CALL AT LEAST TWO FULL WORKING DAYS BEFORE YOU PLAN TO DIG

DIGSHAW
CALL 1.866.DIGSHAW OR VISIT DIGSHAW.CA BEFORE YOU DIG.

PREPARED FOR:

TELUS

PREPARED BY:

LEDCOR

PROJECT FALCON
CONSULTATION DRAWING
CNKL 1011A
WOOD BUFFALO, AB

NETWORK No	2843470FN	DATE	2022-06-06
SCALE 1:1500	DOCUMENT No. CNKL-1011A-2843470FN	SHEET 17 OF 21	REVISION A

DWG 11 x 17

THE WORKS ON THIS DRAWING SHALL AT ALL TIMES REMAIN THE PROPERTY OF TELUS. ALL CONSTRUCTION, INSTALLATION AND TESTING TO BE PERFORMED IN ACCORDANCE WITH RELEVANT TELUS OUTSIDE PLANT STANDARDS AND PRACTICES IN EFFECT ON DATE OF STATEMENT OF WORK OR AGREED TO THEREAFTER.

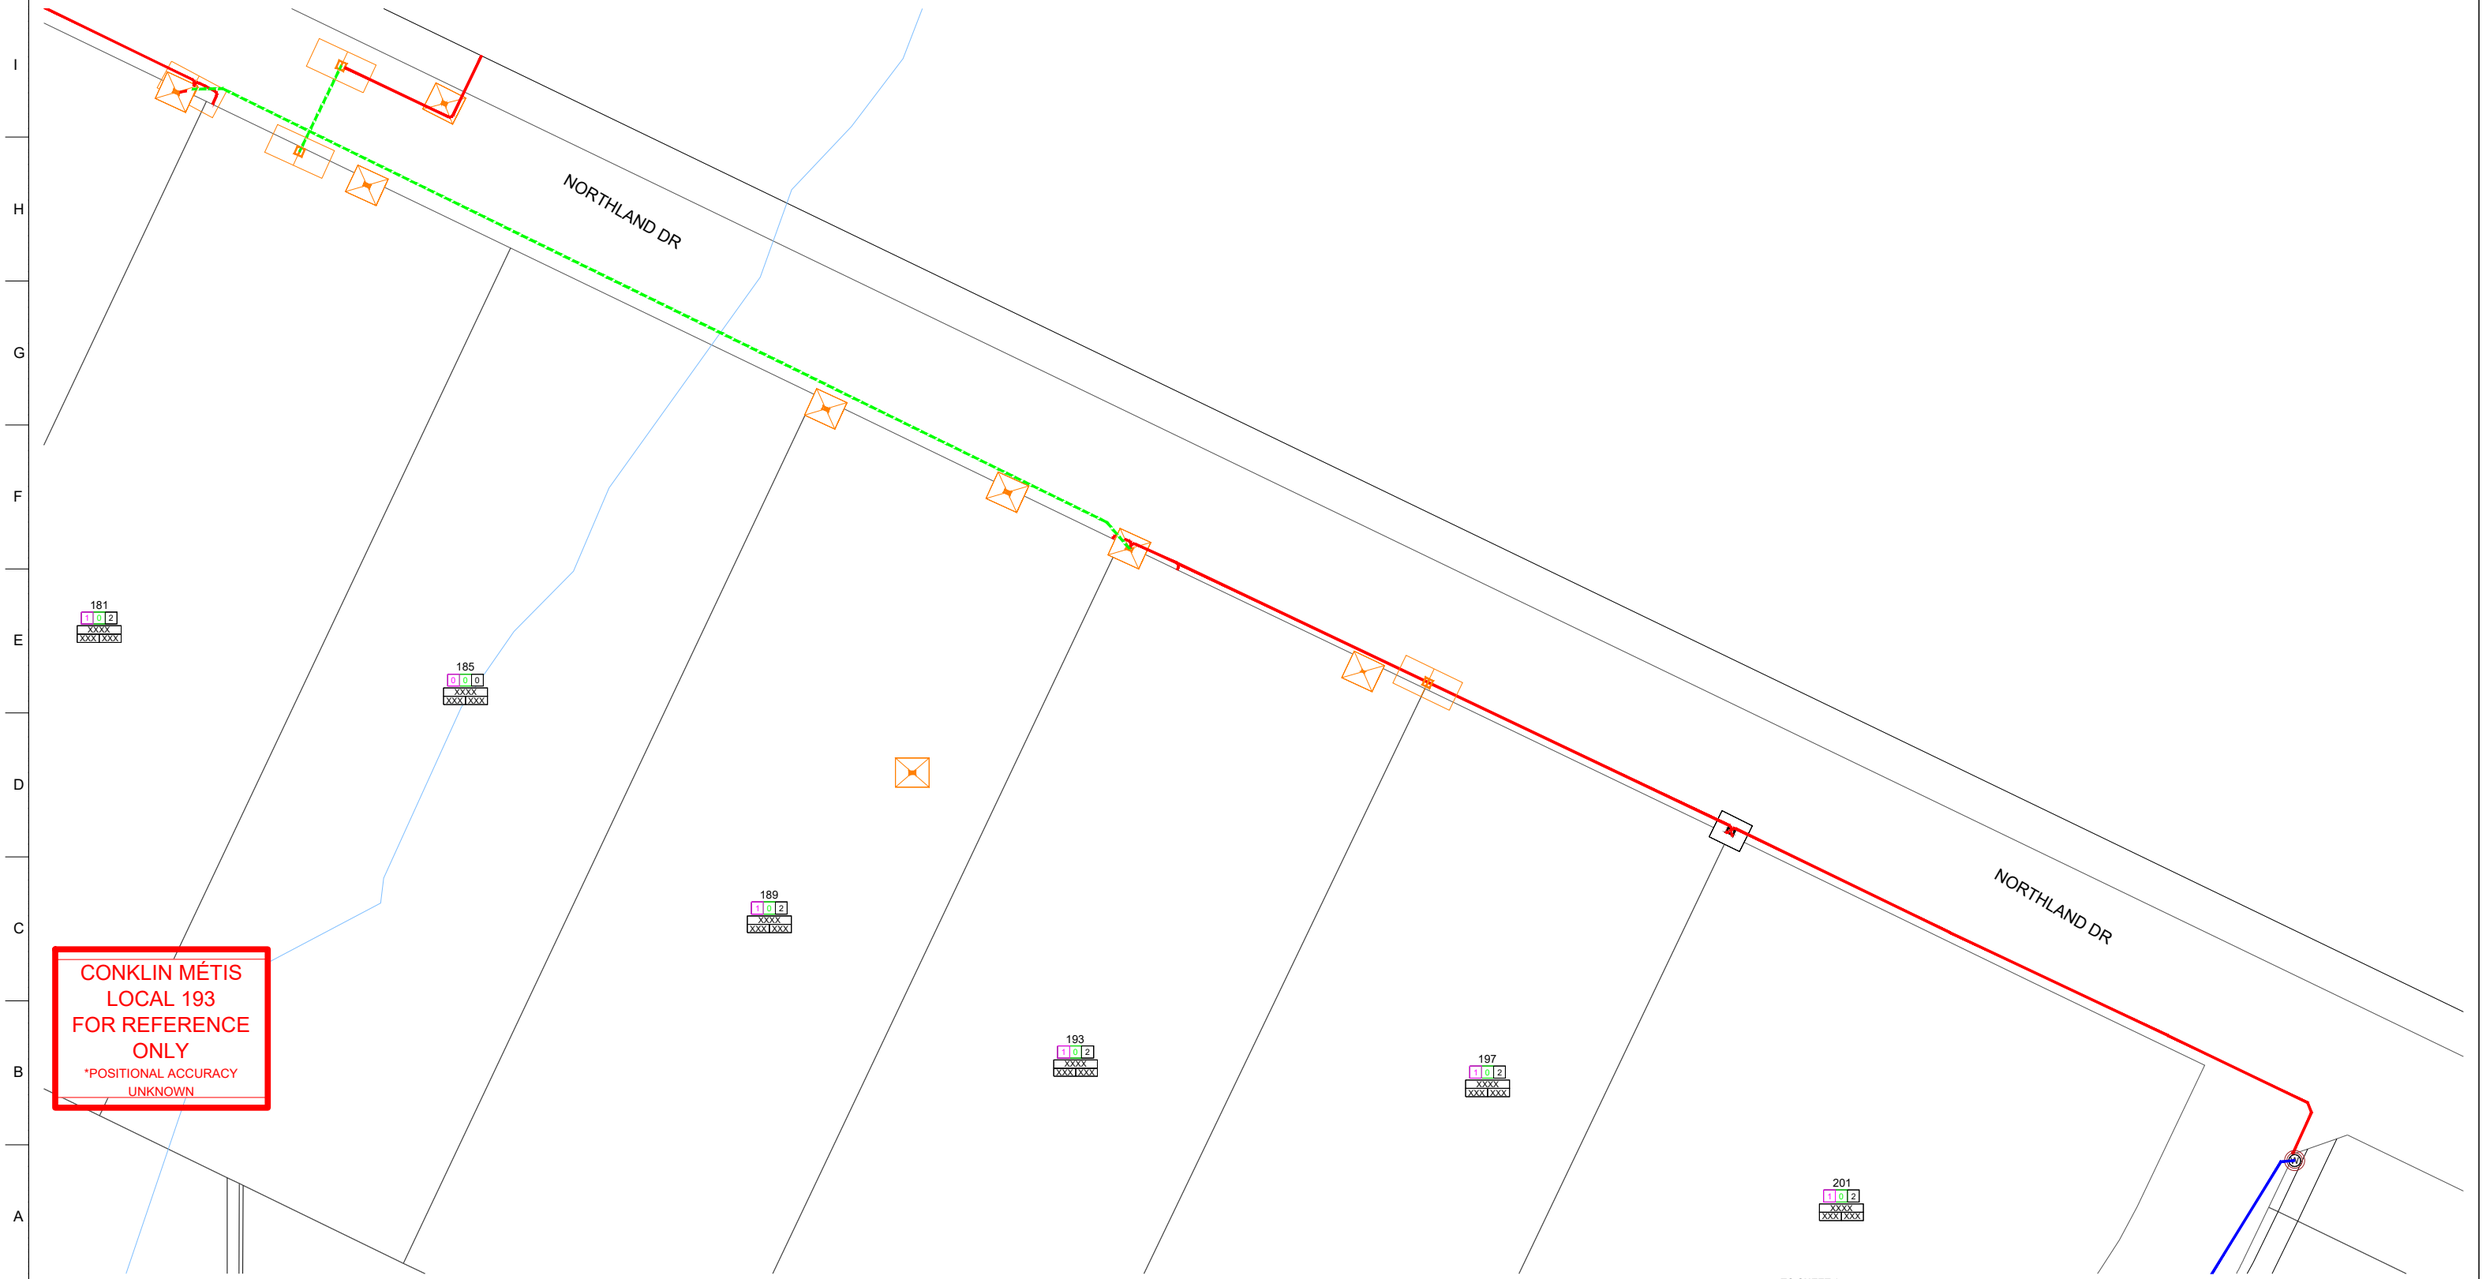

N

0 10 20 30 40 50 100
metres

REFERENCE DRAWINGS			REVISIONS					
DRAWING No.	TITLE	REV	DATE	DESCRIPTION	DES	DFT	CHK	APP
2843470ULA	FDH PERMIT CNKL 1011A	A	2022-06-06	FOR APPROVAL	STN	STN	JC	JC
XXXXXXXC	FEEDER DRAWING CNKL FAXX							
2843470ULA1	UNDERGROUND PERMIT CNKL 1011A							

DWG 11 x 17

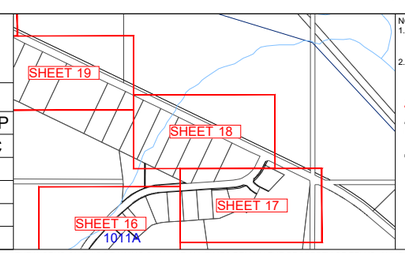

NOTE:
1. SEE STANDARD OPERATING PROCEDURE PROCEDURE DOCUMENT FOR ADDITIONAL INSTALLATION DETAILS
2. CONTRACTOR TO ENSURE ALL EXISTING UTILITIES ARE LOCATED PRIOR TO COMMENCING WORK

ALBERTA ONE CALL
CALL BEFORE YOU DIG
1-800-242-3447
CALL AT LEAST TWO FULL WORKING DAYS BEFORE YOU PLAN TO DIG
DIGSHAW
CALL 1.866.DIGSHAW OR VISIT DIGSHAW.CA BEFORE YOU DIG.

PREPARED FOR:
TELUS

PREPARED BY:
LEDCOR

PROJECT FALCON
CONSULTATION DRAWING
CNKL 1011A
WOOD BUFFALO, AB

NETWORK No	2843470FN	DATE	2022-06-06
SCALE 1:1500	DOCUMENT No. CNKL-1011A-2843470FN	SHEET 18 OF 21	REVISION A

THE WORKS ON THIS DRAWING SHALL AT ALL TIMES REMAIN THE PROPERTY OF TELUS. ALL CONSTRUCTION, INSTALLATION AND TESTING TO BE PERFORMED IN ACCORDANCE WITH RELEVANT TELUS OUTSIDE PLANT STANDARDS AND PRACTICES IN EFFECT ON DATE OF STATEMENT OF WORK OR AGREED TO THEREAFTER.

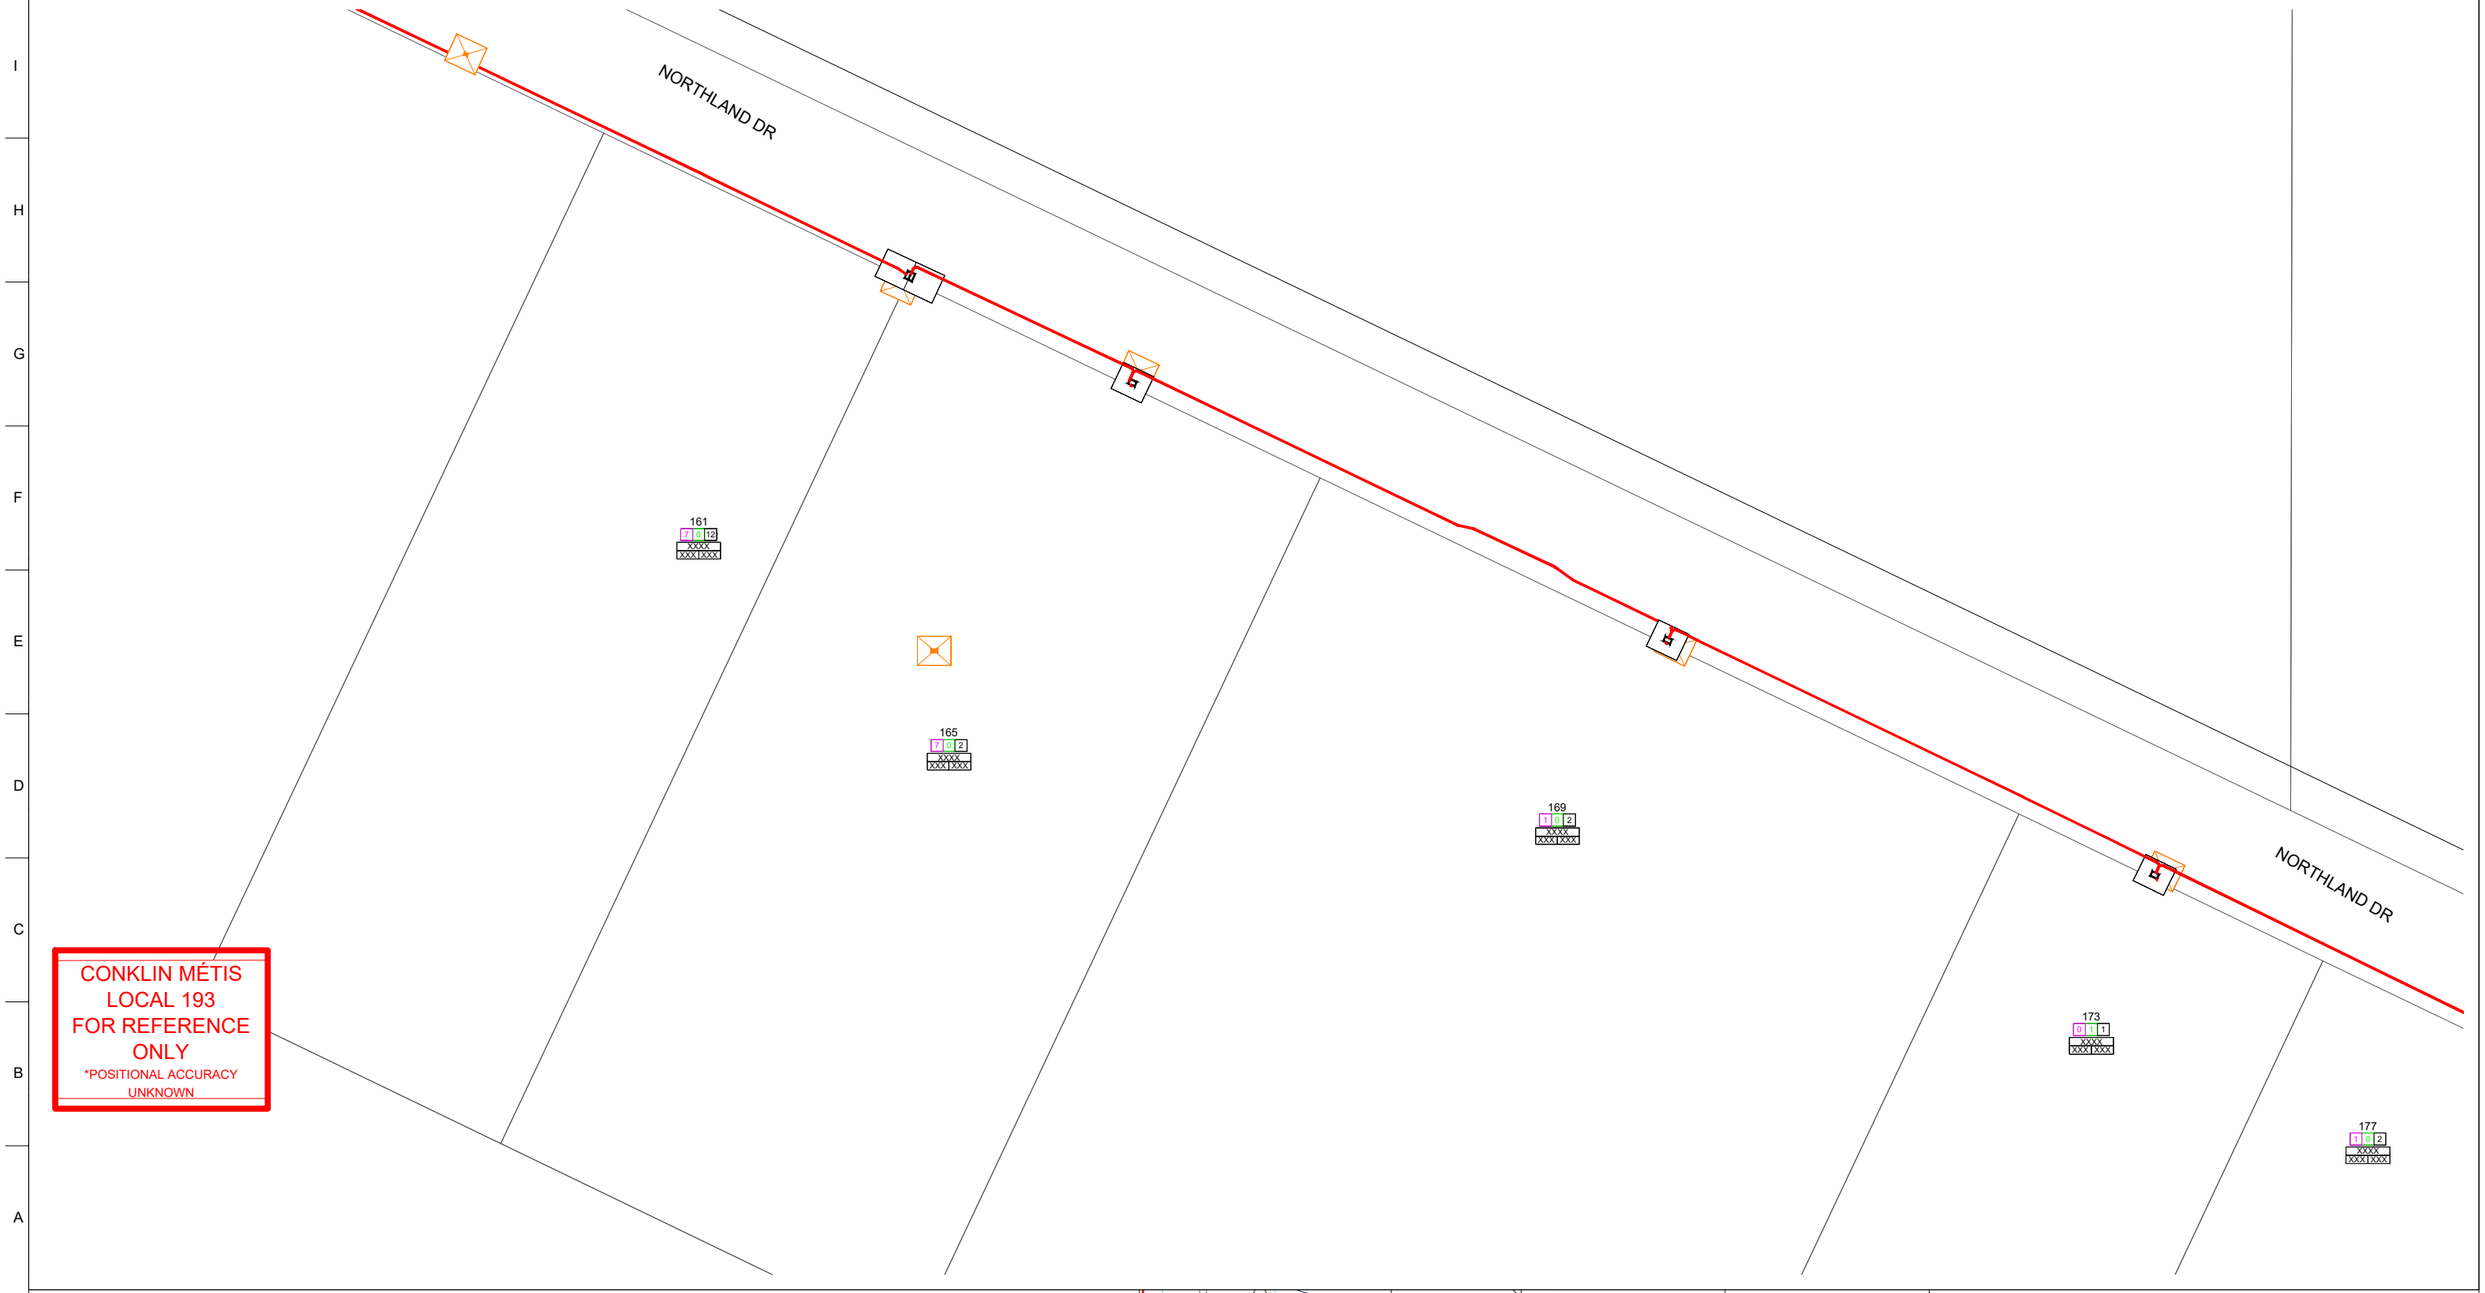

N

0 10 20 30 40 50 100
metres

REFERENCE DRAWINGS			REVISIONS					
DRAWING No.	TITLE	REV	DATE	DESCRIPTION	DES	DFT	CHK	APP
2843470ULA	FDH PERMIT CNKL 1011A	A	2022-06-06	FOR APPROVAL	STN	STN	JC	JC
XXXXXXXC	FEEDER DRAWING CNKL FAXX							
2843470ULA1	UNDERGROUND PERMIT CNKL 1011A							

DWG 11 x 17

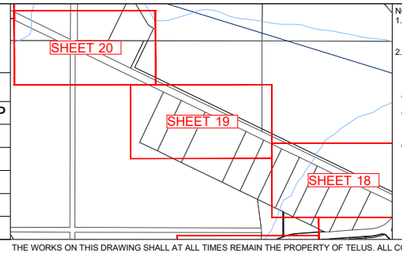

NOTE:
1. SEE STANDARD OPERATING PROCEDURE PROCEDURE DOCUMENT FOR ADDITIONAL INSTALLATION DETAILS
2. CONTRACTOR TO ENSURE ALL EXISTING UTILITIES ARE LOCATED PRIOR TO COMMENCING WORK

ALBERTA ONE CALL
CALL BEFORE YOU DIG
1-800-242-3447
CALL AT LEAST TWO FULL WORKING DAYS BEFORE YOU PLAN TO DIG

DIGSHAW
CALL 1.866.DIGSHAW OR VISIT DIGSHAW.CA BEFORE YOU DIG.

PREPARED FOR:
TELUS

PREPARED BY:
LEDCOR

PROJECT FALCON
CONSULTATION DRAWING
CNKL 1011A
WOOD BUFFALO, AB

NETWORK No	2843470FN	DATE	2022-06-06
SCALE 1:1500	DOCUMENT No. CNKL-1011A-2843470FN	SHEET 19 OF 21	REVISION A

THE WORKS ON THIS DRAWING SHALL AT ALL TIMES REMAIN THE PROPERTY OF TELUS. ALL CONSTRUCTION, INSTALLATION AND TESTING TO BE PERFORMED IN ACCORDANCE WITH RELEVANT TELUS OUTSIDE PLANT STANDARDS AND PRACTICES IN EFFECT ON DATE OF STATEMENT OF WORK OR AGREED TO THEREAFTER.

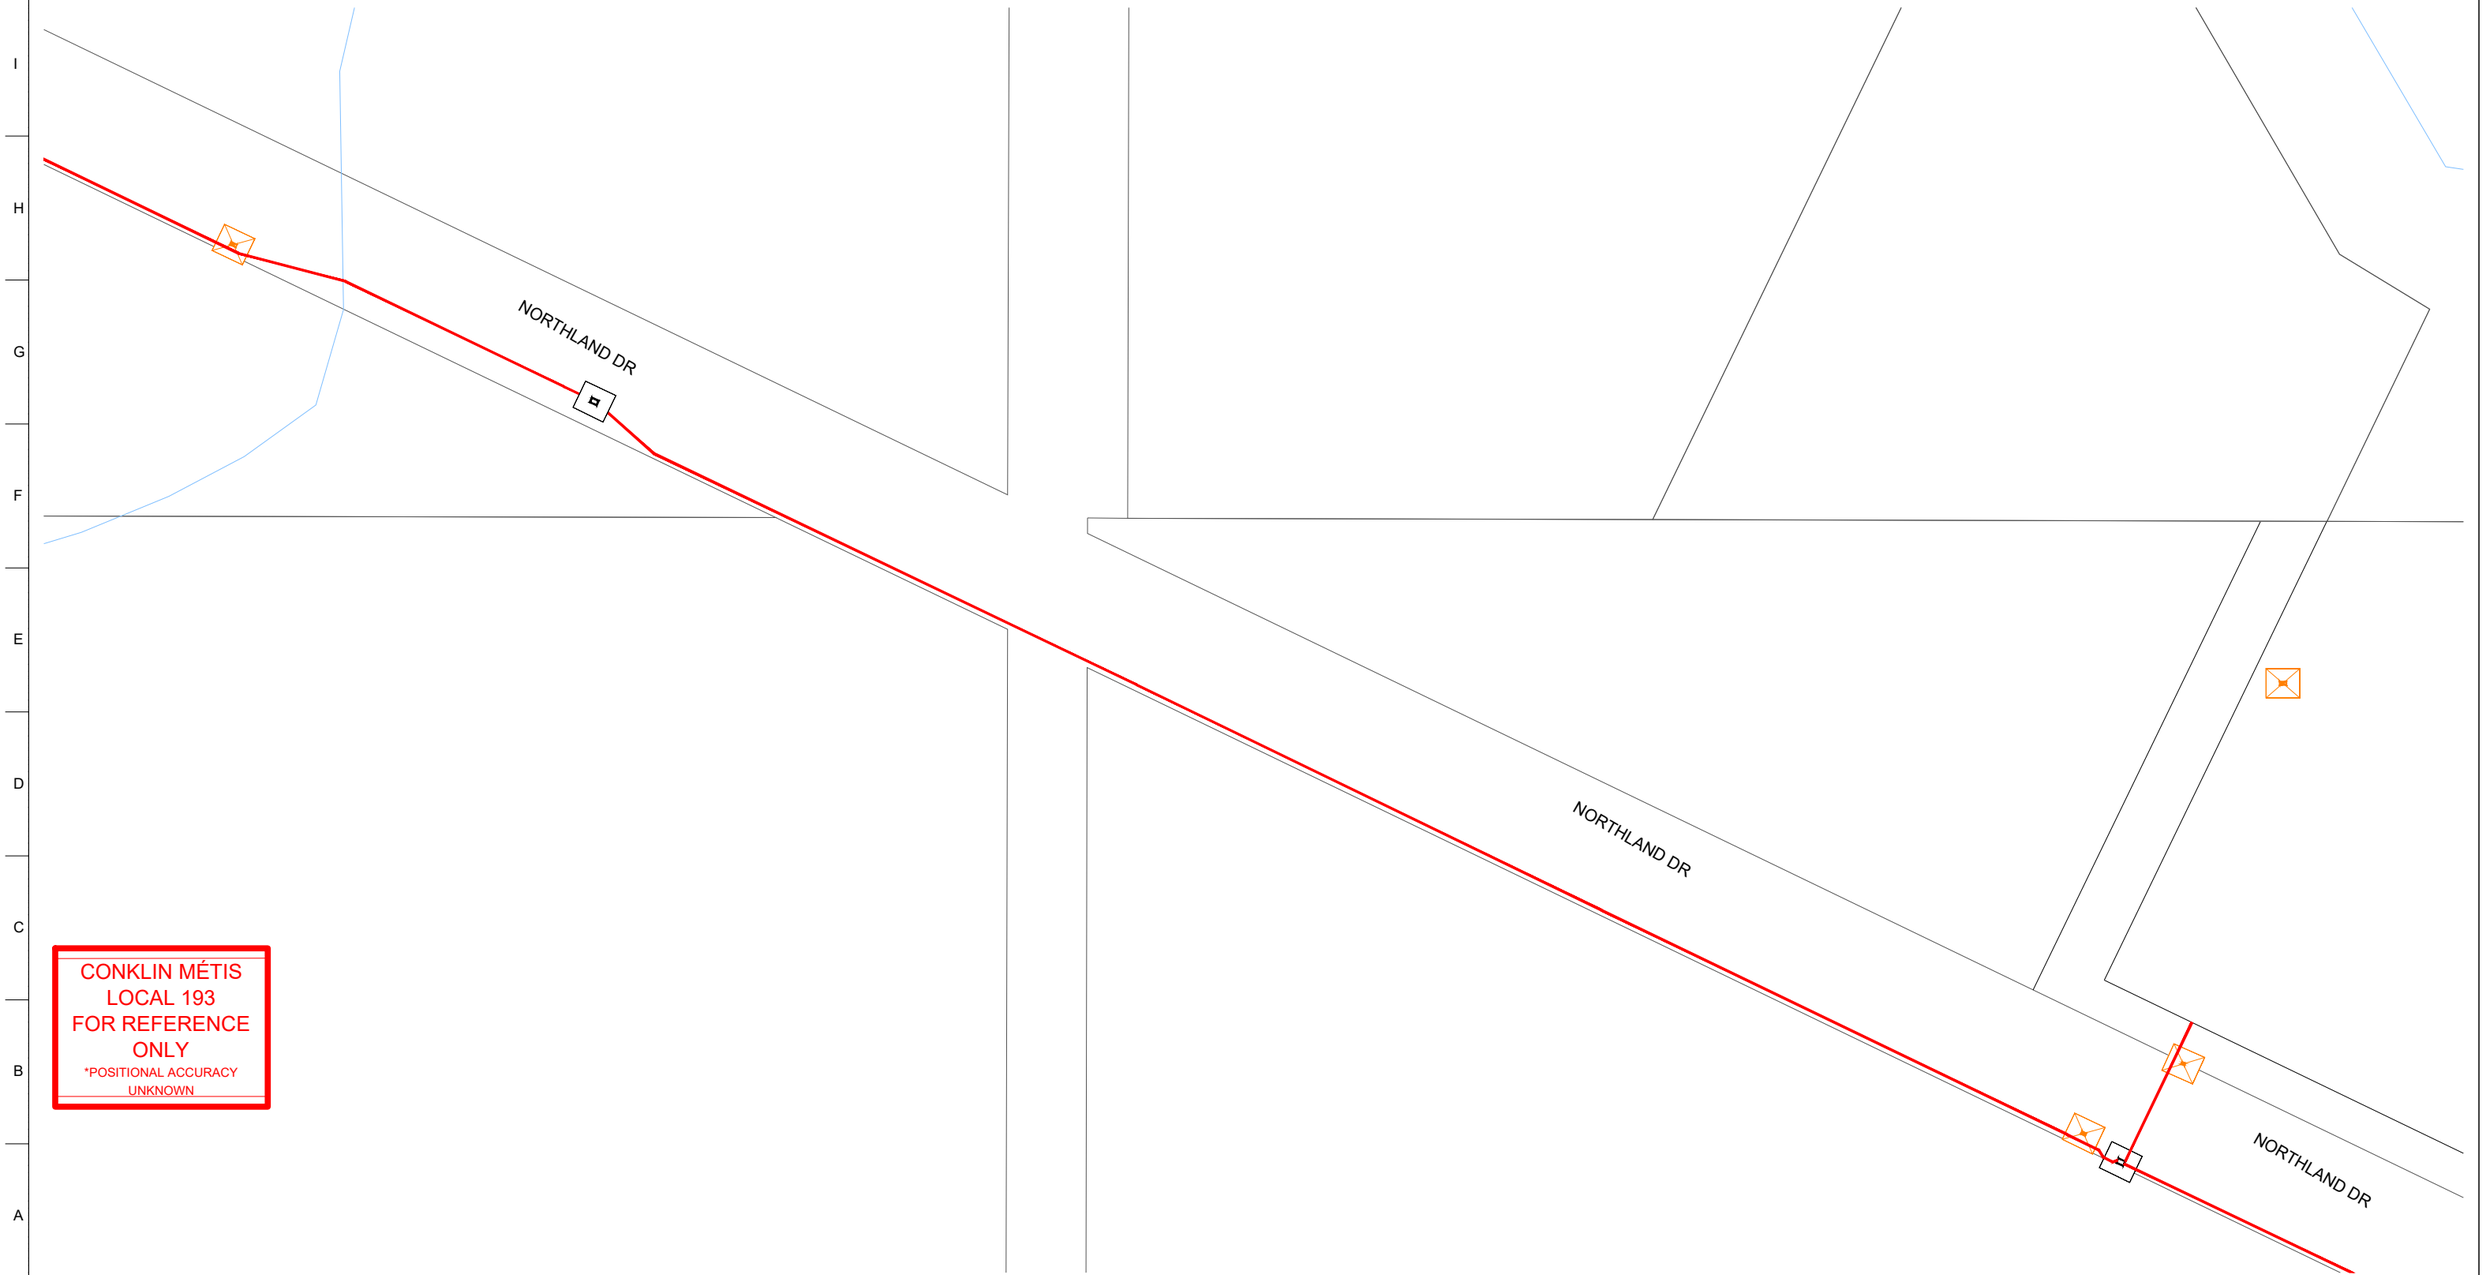

CONKLIN MÉTIS
LOCAL 193
FOR REFERENCE
ONLY
*POSITIONAL ACCURACY
UNKNOWN

N

0 10 20 30 40 50 100
metres

REFERENCE DRAWINGS			REVISIONS					
DRAWING No.	TITLE	REV	DATE	DESCRIPTION	DES	DFT	CHK	APP
2843470ULA	FDH PERMIT CNKL 1011A	A	2022-06-06	FOR APPROVAL	STN	STN	JC	JC
XXXXXXXC	FEEDER DRAWING CNKL FAXX							
2843470ULA1	UNDERGROUND PERMIT CNKL 1011A							

DWG 11 x 17

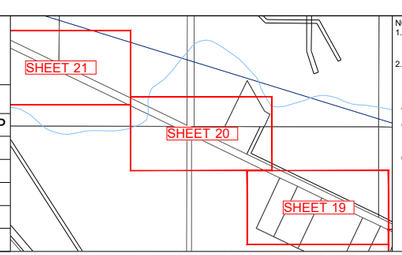

NOTE:
1. SEE STANDARD OPERATING PROCEDURE PROCEDURE DOCUMENT FOR ADDITIONAL INSTALLATION DETAILS
2. CONTRACTOR TO ENSURE ALL EXISTING UTILITIES ARE LOCATED PRIOR TO COMMENCING WORK

ALBERTA ONE CALL
CALL BEFORE YOU DIG
1-800-242-3447
CALL AT LEAST TWO FULL WORKING DAYS BEFORE YOU PLAN TO DIG
DIGSHAW
CALL 1.866.DIGSHAW OR VISIT DIGSHAW.CA BEFORE YOU DIG.

PREPARED FOR:
TELUS

PREPARED BY:
LEDCOR

PROJECT FALCON
CONSULTATION DRAWING
CNKL 1011A
WOOD BUFFALO, AB

NETWORK No	2843470FN	DATE	2022-06-06
SCALE 1:1500	DOCUMENT No. CNKL-1011A-2843470FN	SHEET 20 OF 21	REVISION A

THE WORKS ON THIS DRAWING SHALL AT ALL TIMES REMAIN THE PROPERTY OF TELUS. ALL CONSTRUCTION, INSTALLATION AND TESTING TO BE PERFORMED IN ACCORDANCE WITH RELEVANT TELUS OUTSIDE PLANT STANDARDS AND PRACTICES IN EFFECT ON DATE OF STATEMENT OF WORK OR AGREED TO THEREAFTER.

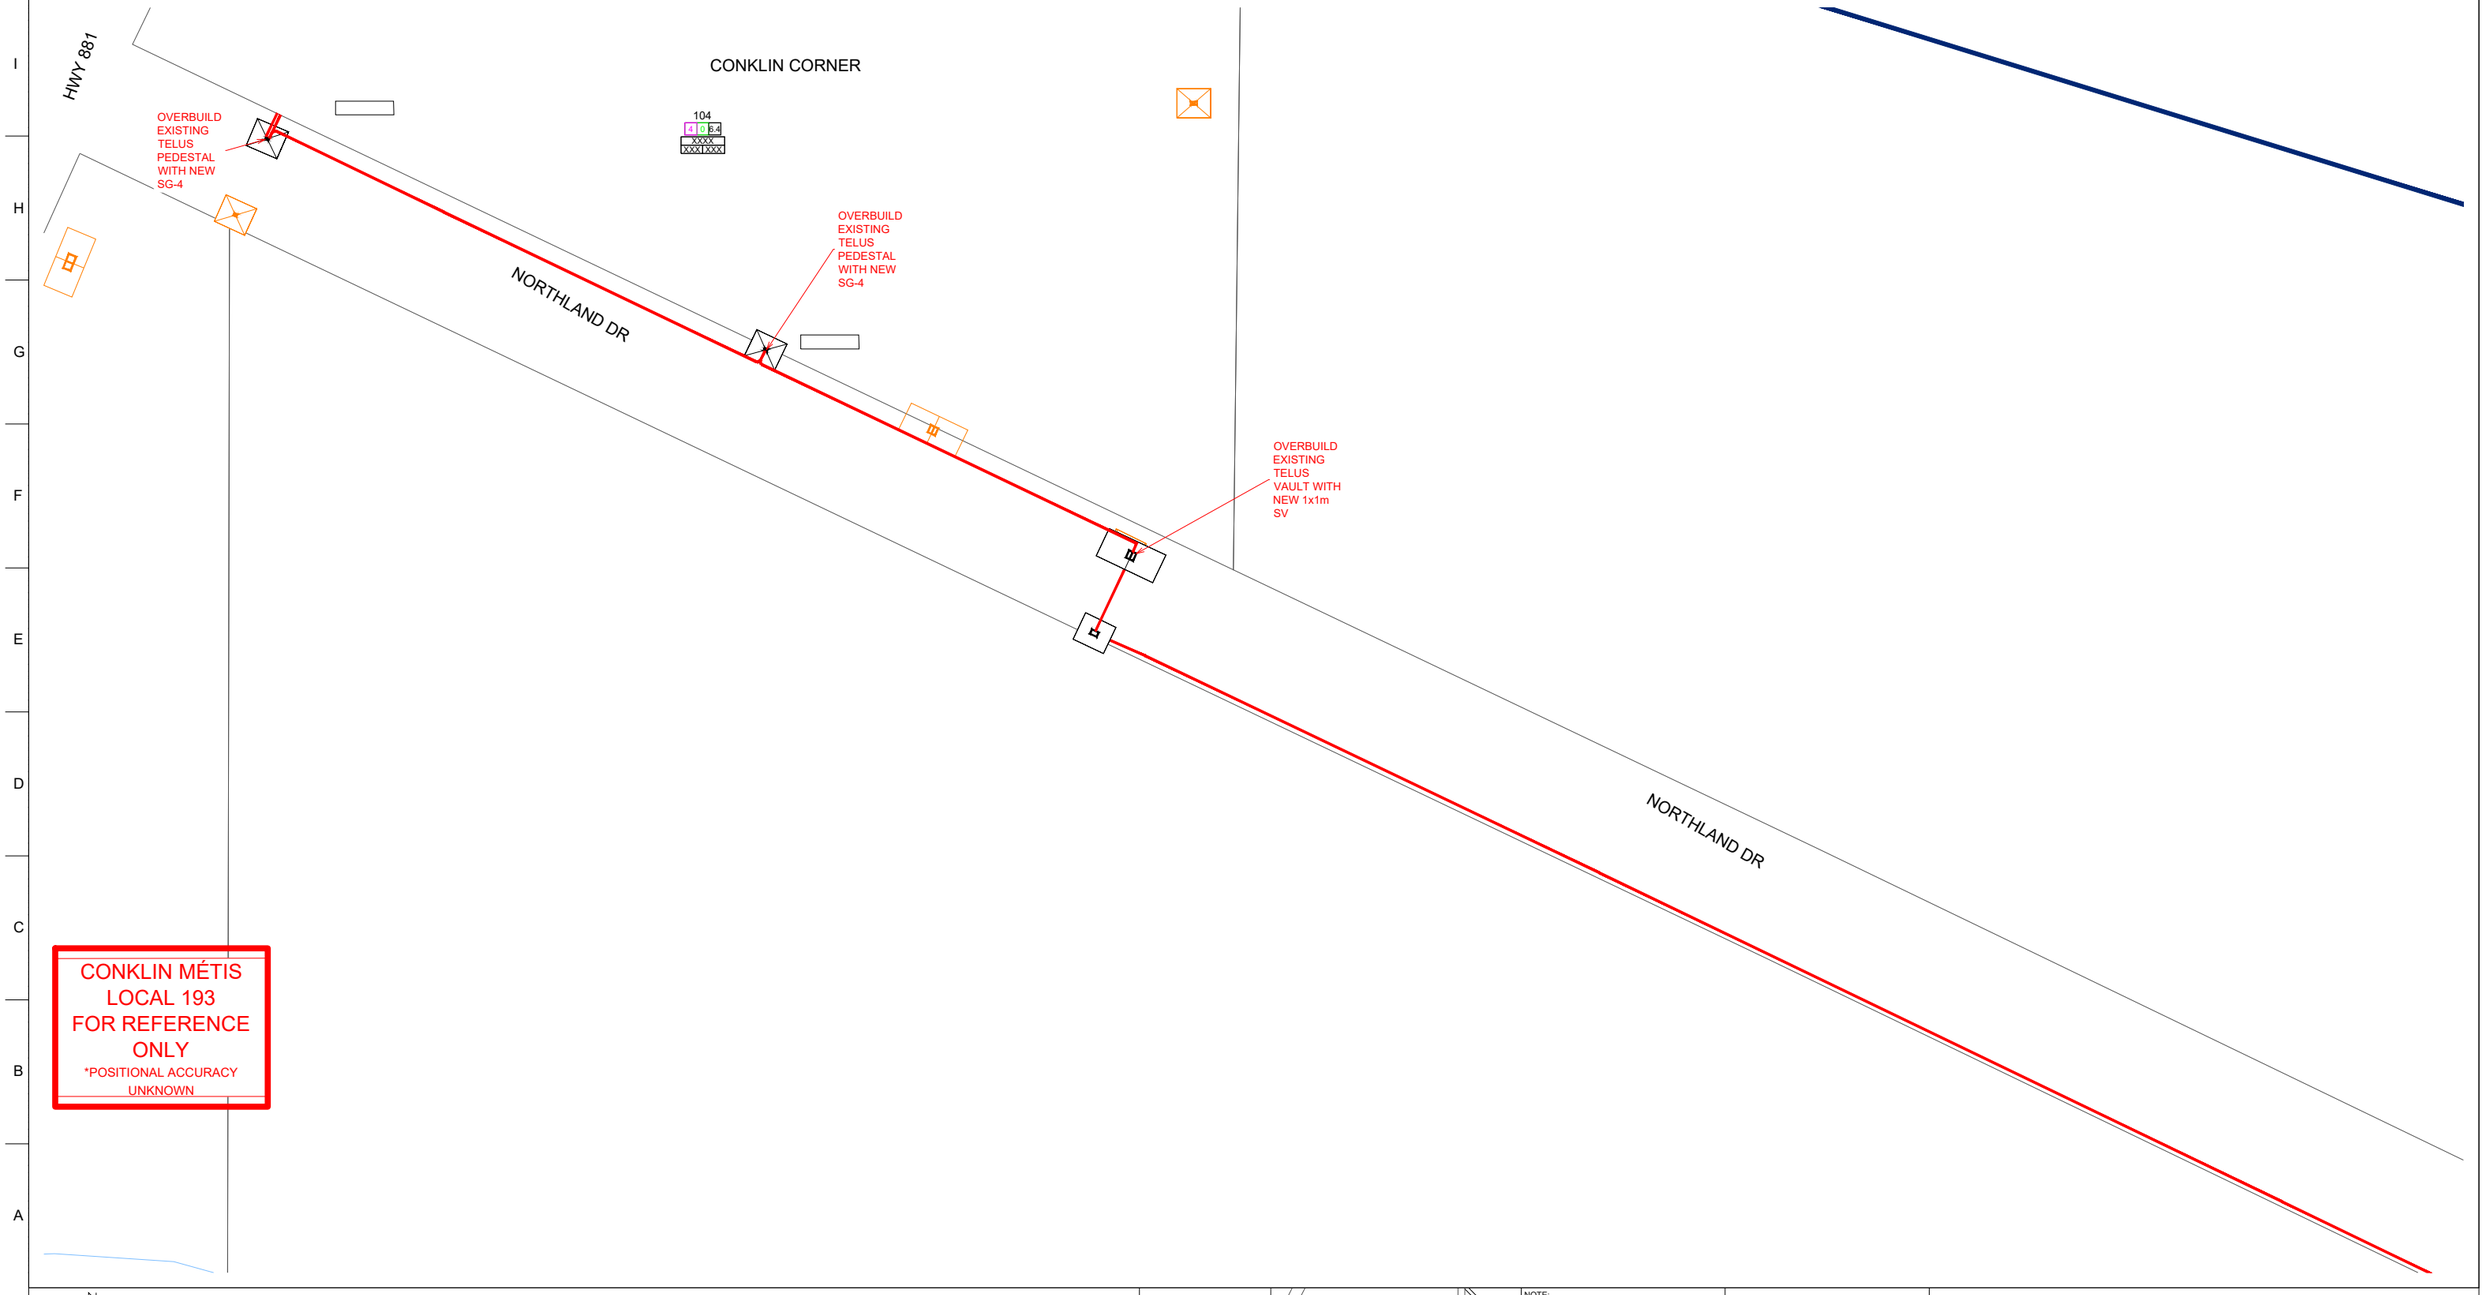

REFERENCE DRAWINGS			REVISIONS					
DRAWING No.	TITLE	REV	DATE	DESCRIPTION	DES	DFT	CHK	APP
2843470ULA	FDH PERMIT CNKL 1011A	A	2022-06-06	FOR APPROVAL	STN	STN	JC	JC
XXXXXXXC	FEEDER DRAWING CNKL FAXX							
2843470ULA1	UNDERGROUND PERMIT CNKL 1011A							

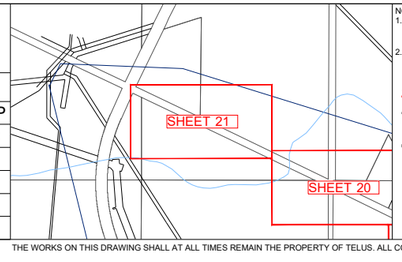

NOTE:
1. SEE STANDARD OPERATING PROCEDURE PROCEDURE DOCUMENT FOR ADDITIONAL INSTALLATION DETAILS
2. CONTRACTOR TO ENSURE ALL EXISTING UTILITIES ARE LOCATED PRIOR TO COMMENCING WORK

ALBERTA ONE CALL
CALL BEFORE YOU DIG 1-800-242-3447
CALL AT LEAST TWO FULL WORKING DAYS BEFORE YOU PLAN TO DIG
DIGSHAW
CALL 1.866.DIGSHAW OR VISIT DIGSHAW.CA BEFORE YOU DIG.

PREPARED FOR: TELUS

PREPARED BY: LEDCOR

PROJECT FALCON
CONSULTATION DRAWING
CNKL 1011A
WOOD BUFFALO, AB

NETWORK No	2843470FN	DATE	2022-06-06
SCALE 1:1500	DOCUMENT No. CNKL-1011A-2843470FN	SHEET 21 OF 21	REVISION A

DWG 11 x 17

THE WORKS ON THIS DRAWING SHALL AT ALL TIMES REMAIN THE PROPERTY OF TELUS. ALL CONSTRUCTION, INSTALLATION AND TESTING TO BE PERFORMED IN ACCORDANCE WITH RELEVANT TELUS OUTSIDE PLANT STANDARDS AND PRACTICES IN EFFECT ON DATE OF STATEMENT OF WORK OR AGREED TO THEREAFTER.